



AI ARCHITECTURES

Plan Studio · ai-architectures.com

PROJECT

Compact 2BR/2BA Ranch with Garage

Craftsman Ranch

SHEET TITLE

Floor Plan

GROSS AREA (THIS LEVEL)

1,328 sq ft

GROSS AREA (TOTAL)

1,328 sq ft

ENVELOPE

34'-9" x 40'-8"

SCALE

1/8" = 1'-0" on Tabloid 11x17

DATE

2026-10-11

PROJECT NO.


1100-sq-ft-house-p

CONCEPT DESIGN — NOT FOR CONSTRUCTION OR PERMIT. Generated with AI and may contain errors. Verify all dimensions and code requirements with a licensed architect or engineer.

SHEET

A-101

of 2

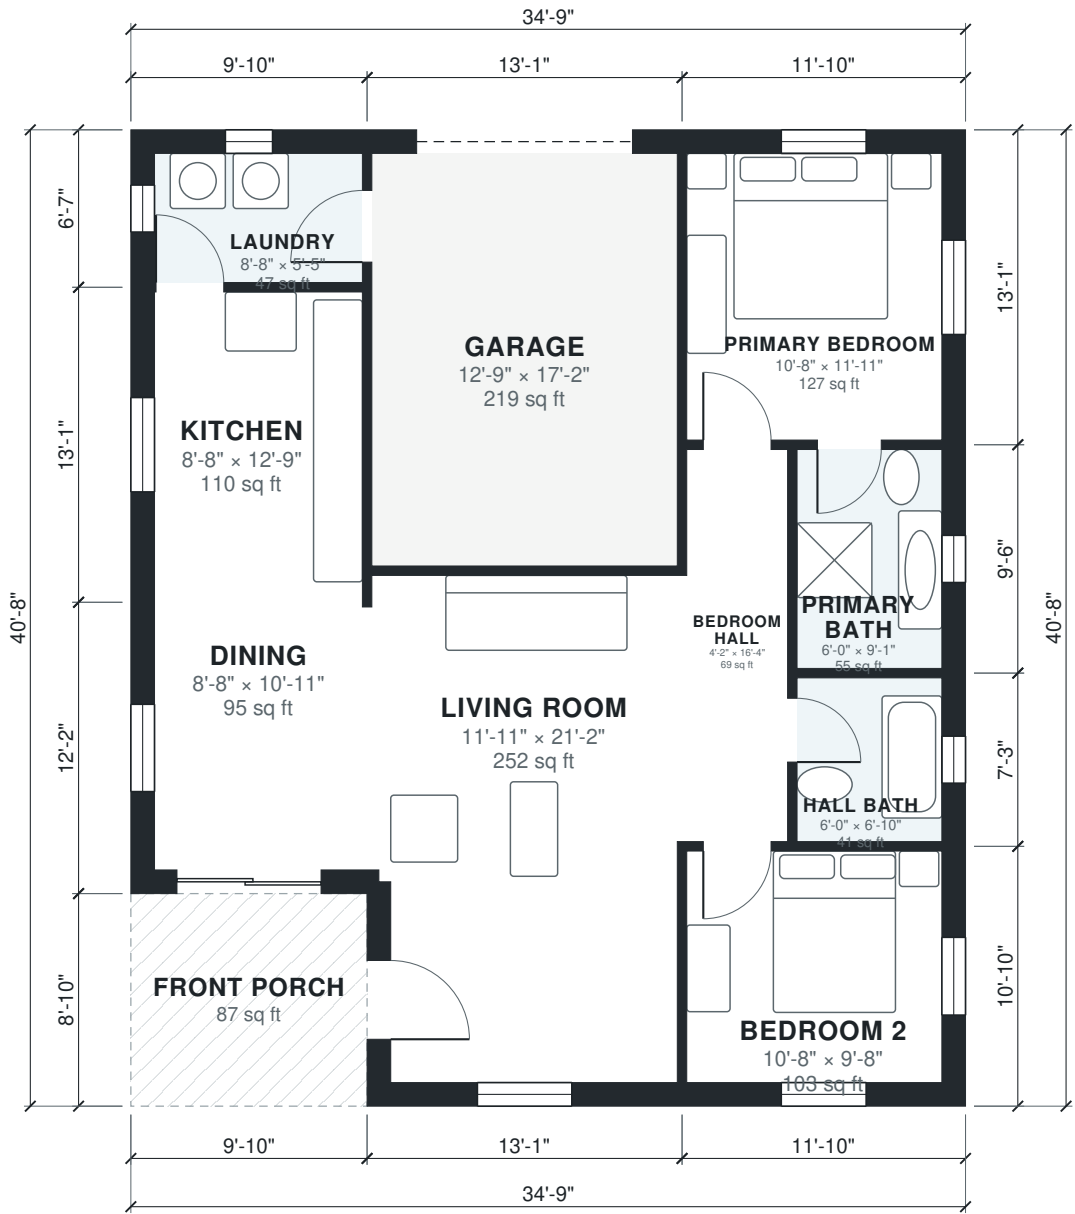

Area Schedule

LEVEL	ROOM	SIZE	NET AREA	GROSS AREA
1	Bedroom 2	10'-8" × 9'-8"	103 sq ft	128 sq ft
1	Bedroom Hall	4'-2" × 16'-4"	69 sq ft	77 sq ft
1	Dining	8'-8" × 10'-11"	95 sq ft	119 sq ft
1	Garage	12'-9" × 17'-2"	219 sq ft	241 sq ft
1	Hall Bath	6'-0" × 6'-10"	41 sq ft	52 sq ft
1	Kitchen	8'-8" × 12'-9"	110 sq ft	129 sq ft
1	Laundry	8'-8" × 5'-5"	47 sq ft	65 sq ft
1	Living Room	11'-11" × 21'-2"	252 sq ft	293 sq ft
1	Primary Bath	6'-0" × 9'-1"	55 sq ft	69 sq ft
1	Primary Bedroom	10'-8" × 11'-11"	127 sq ft	155 sq ft
1	Front Porch (outdoor)	9'-10" × 8'-10"	87 sq ft	87 sq ft
Total indoor			1,117 sq ft	1,328 sq ft

AI ARCHITECTURES

Plan Studio · ai-architectures.com

PROJECT

Compact 2BR/2BA Ranch with Garage

Craftsman Ranch

SHEET TITLE

Area Schedule

GROSS AREA (THIS LEVEL)

1,328 sq ft

GROSS AREA (TOTAL)

1,328 sq ft

ENVELOPE

34'-9" × 40'-8"

SCALE

NTS on Tabloid 11×17

DATE

2026-10-11

PROJECT NO.

1100-sq-ft-house-p

CONCEPT DESIGN — NOT FOR CONSTRUCTION OR PERMIT. Generated with AI and may contain errors. Verify all dimensions and code requirements with a licensed architect or engineer.

SHEET

A-102