



AI ARCHITECTURES

Plan Studio · ai-architectures.com

PROJECT

Story-and-a-Half Cabin

Rustic Cabin

SHEET TITLE

First Floor Plan

GROSS AREA (THIS LEVEL)

907 sq ft

GROSS AREA (TOTAL)

1,217 sq ft

ENVELOPE

33'-10" × 29'-6"

SCALE

1/8" = 1'-0" on Tabloid 11×17

DATE

2026-10-11

PROJECT NO.


1200-sq-ft-cabin-p

CONCEPT DESIGN — NOT FOR CONSTRUCTION OR PERMIT. Generated with AI and may contain errors. Verify all dimensions and code requirements with a licensed architect or engineer.

SHEET

A-101

of 3

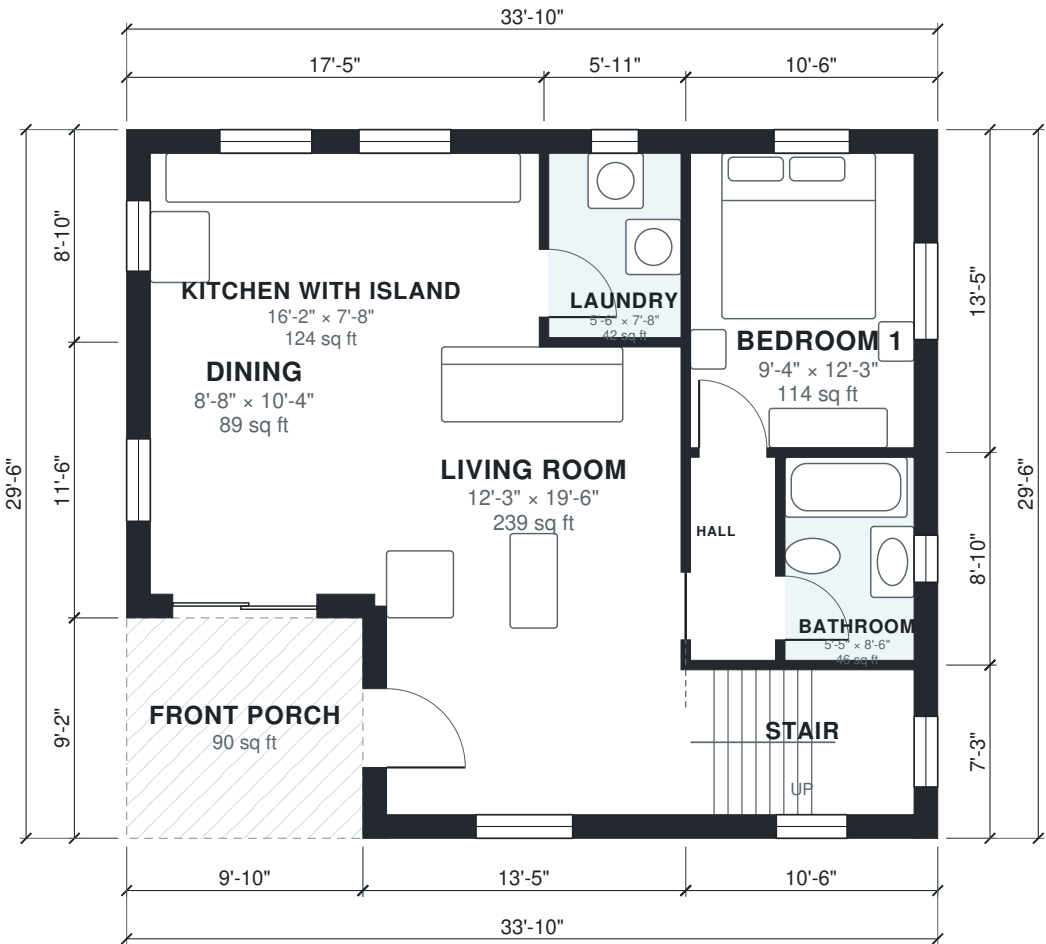



AI ARCHITECTURES

Plan Studio · ai-architectures.com

PROJECT

Story-and-a-Half Cabin

Rustic Cabin

SHEET TITLE

Second Floor Plan

GROSS AREA (THIS LEVEL)

310 sq ft

GROSS AREA (TOTAL)

1,217 sq ft

ENVELOPE

33'-10" x 29'-6"

SCALE

1/8" = 1'-0" on Tabloid 11x17

DATE

2026-10-11


PROJECT NO.

1200-sq-ft-cabin-p

CONCEPT DESIGN — NOT FOR CONSTRUCTION OR PERMIT. Generated with AI and may contain errors. Verify all dimensions and code requirements with a licensed architect or engineer.

SHEET

A-102

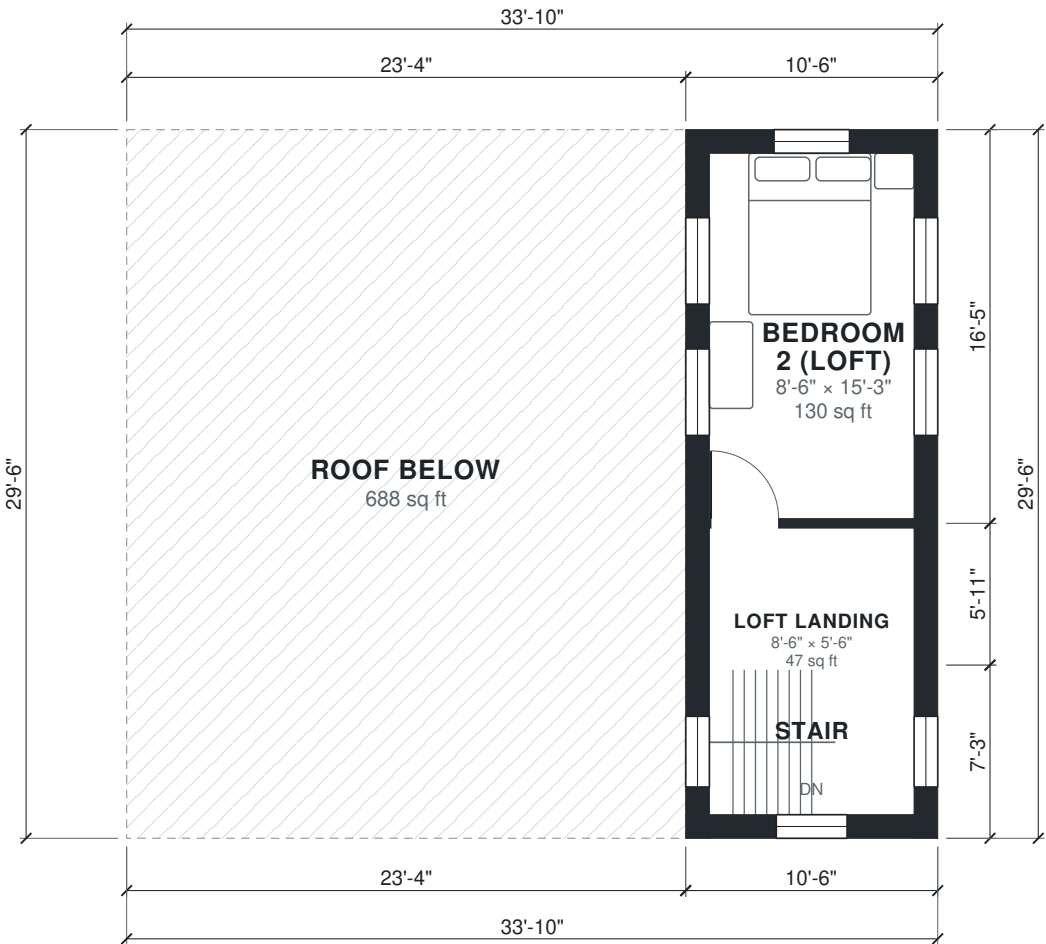

Area Schedule

LEVEL	ROOM	SIZE	NET AREA	GROSS AREA
1	Bathroom	5'-5" × 8'-6"	46 sq ft	58 sq ft
1	Bedroom 1	9'-4" × 12'-3"	114 sq ft	141 sq ft
1	Dining	8'-8" × 10'-4"	89 sq ft	113 sq ft
1	Hall	3'-7" × 8'-6"	30 sq ft	35 sq ft
1	Kitchen with Island	16'-2" × 7'-8"	124 sq ft	154 sq ft
1	Laundry	5'-6" × 7'-8"	42 sq ft	52 sq ft
1	Living Room	12'-3" × 19'-6"	239 sq ft	278 sq ft
1	Stair	9'-4" × 6'-0"	56 sq ft	76 sq ft
1	Front Porch (outdoor)	9'-10" × 9'-2"	90 sq ft	90 sq ft
2	Bedroom 2 (Loft)	8'-6" × 15'-3"	130 sq ft	172 sq ft
2	Loft Landing	8'-6" × 5'-6"	47 sq ft	62 sq ft
2	Stair	8'-6" × 6'-0"	51 sq ft	76 sq ft
2	Roof Below (outdoor)	23'-4" × 29'-6"	688 sq ft	688 sq ft
Total indoor			970 sq ft	1,217 sq ft

AI ARCHITECTURES

Plan Studio · ai-architectures.com

PROJECT
Story-and-a-Half Cabin
Rustic Cabin

SHEET TITLE
Area Schedule

GROSS AREA (THIS LEVEL)
907 sq ft

GROSS AREA (TOTAL)
1,217 sq ft

ENVELOPE
33'-10" × 29'-6"

SCALE
NTS on Tabloid 11×17

DATE
2026-10-11

PROJECT NO.
1200-sq-ft-cabin-p

CONCEPT DESIGN — NOT FOR CONSTRUCTION OR PERMIT. Generated with AI and may contain errors. Verify all dimensions and code requirements with a licensed architect or engineer.

SHEET

A-103