



AI ARCHITECTURES

Plan Studio · ai-architectures.com

PROJECT

Single-Story 2BR/2BA Home with Garage

Craftsman Ranch

SHEET TITLE

Floor Plan

GROSS AREA (THIS LEVEL)

1,480 sq ft

GROSS AREA (TOTAL)

1,480 sq ft

ENVELOPE

36'-5" x 43'-0"

SCALE

1/8" = 1'-0" on Tabloid 11x17

DATE

2026-10-09

PROJECT NO.


1250-sq-ft-house-p

CONCEPT DESIGN — NOT FOR CONSTRUCTION OR PERMIT. Generated with AI and may contain errors. Verify all dimensions and code requirements with a licensed architect or engineer.

SHEET

A-101

of 2

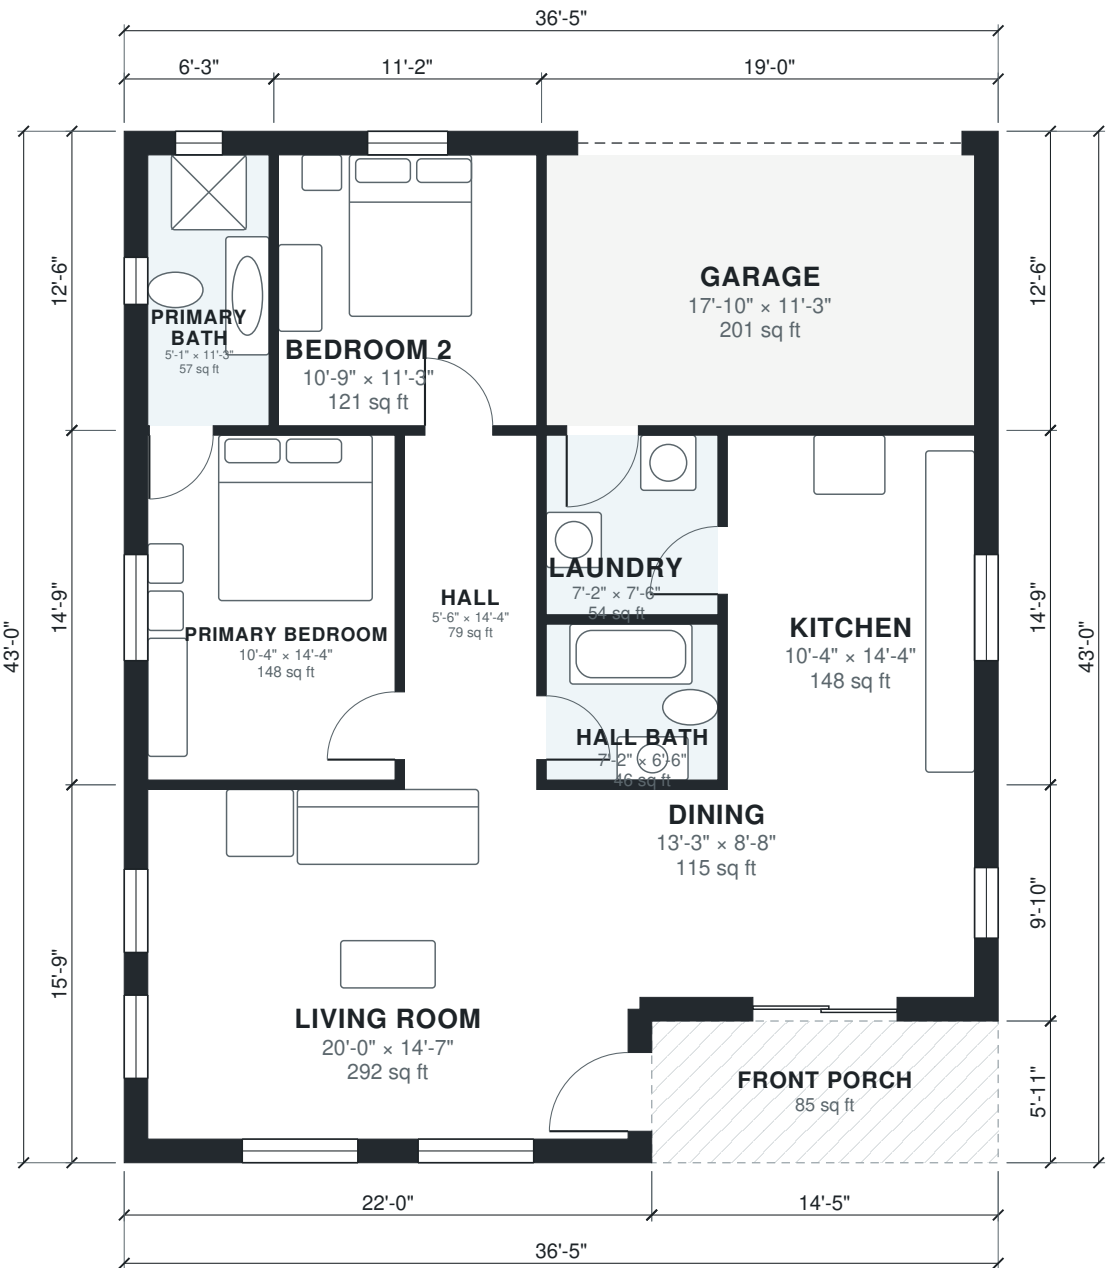

Area Schedule

LEVEL	ROOM	SIZE	NET AREA	GROSS AREA
1	Bedroom 2	10'-9" × 11'-3"	121 sq ft	139 sq ft
1	Dining	13'-3" × 8'-8"	115 sq ft	142 sq ft
1	Garage	17'-10" × 11'-3"	201 sq ft	237 sq ft
1	Hall	5'-6" × 14'-4"	79 sq ft	87 sq ft
1	Hall Bath	7'-2" × 6'-6"	47 sq ft	52 sq ft
1	Kitchen	10'-4" × 14'-4"	148 sq ft	170 sq ft
1	Laundry	7'-2" × 7'-6"	53 sq ft	59 sq ft
1	Living Room	20'-0" × 14'-7"	291 sq ft	346 sq ft
1	Primary Bath	5'-1" × 11'-3"	57 sq ft	78 sq ft
1	Primary Bedroom	10'-4" × 14'-4"	148 sq ft	170 sq ft
1	Front Porch (outdoor)	14'-5" × 5'-11"	85 sq ft	85 sq ft
Total indoor			1,261 sq ft	1,480 sq ft

AI ARCHITECTURES

Plan Studio · ai-architectures.com

PROJECT

Single-Story 2BR/2BA Home with Gar

Craftsman Ranch

SHEET TITLE

Area Schedule

GROSS AREA (THIS LEVEL)

1,480 sq ft

GROSS AREA (TOTAL)

1,480 sq ft

ENVELOPE

36'-5" × 43'-0"

SCALE

NTS on Tabloid 11×17

DATE

2026-10-09

PROJECT NO.

1250-sq-ft-house-p

CONCEPT DESIGN — NOT FOR CONSTRUCTION OR PERMIT. Generated with AI and may contain errors. Verify all dimensions and code requirements with a licensed architect or engineer.

SHEET

A-102