



AI ARCHITECTURES

Plan Studio · ai-architectures.com

PROJECT

Single-Story 3BR Family Home

Modern Farmhouse

SHEET TITLE

Floor Plan

GROSS AREA (THIS LEVEL)

141.0 m²

GROSS AREA (TOTAL)

141.0 m²

ENVELOPE

16.30 × 9.00 m

SCALE


1:100 on A3

DATE

2026-10-11

PROJECT NO.

Single-Story 3BR F

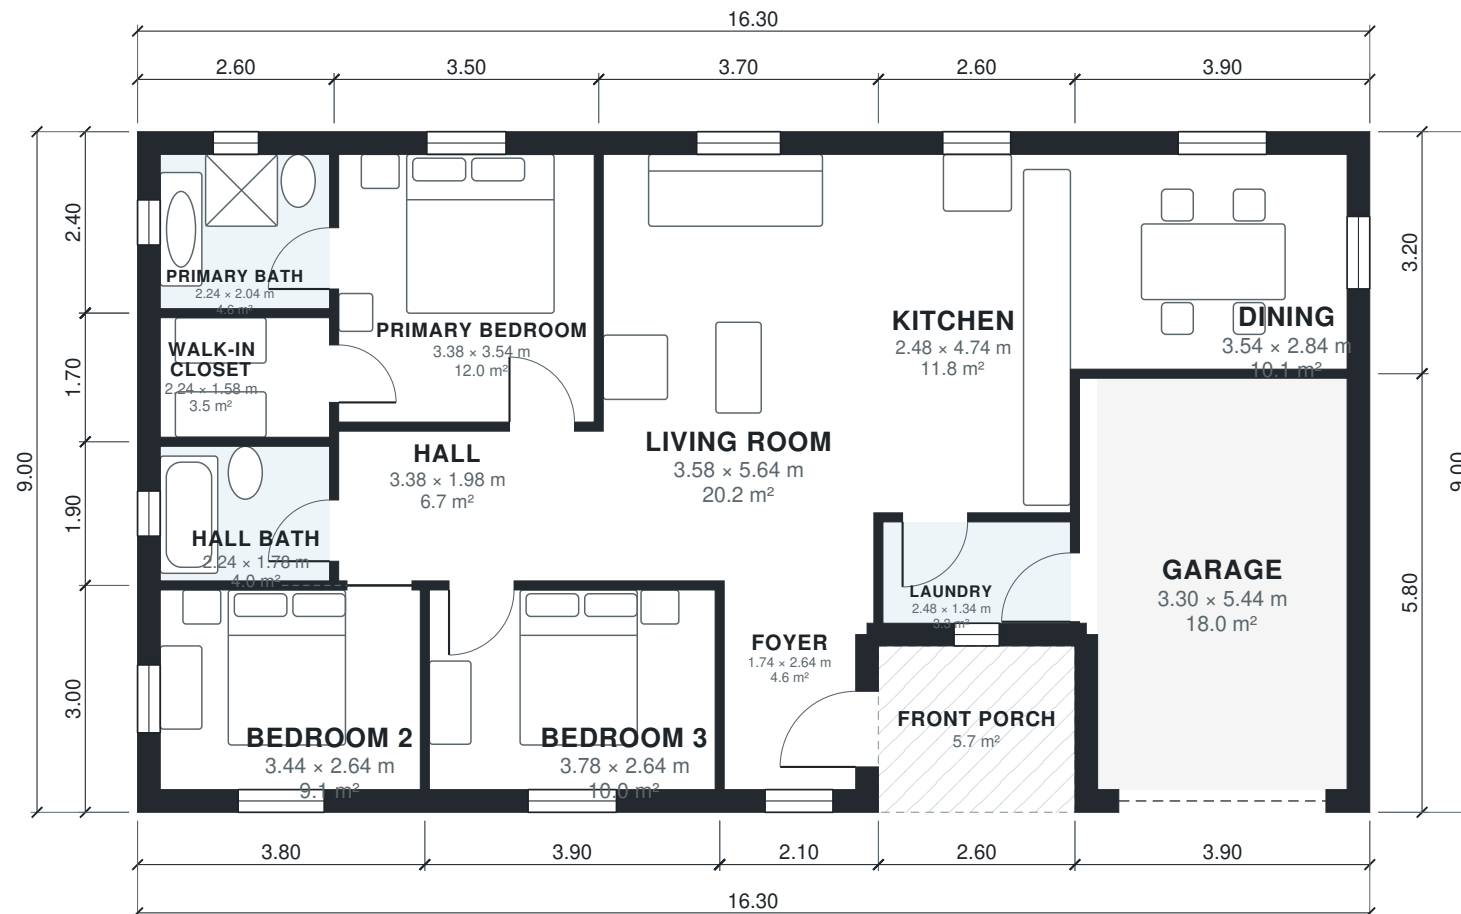

CONCEPT DESIGN — NOT FOR CONSTRUCTION OR PERMIT. Generated with AI and may contain errors. Verify all dimensions and code requirements with a licensed architect or engineer.

SHEET

A-101

of 2

Area Schedule

LEVEL	ROOM	SIZE	NET AREA	GROSS AREA
1	Bedroom 2	3.44 × 2.64 m	9.1 m²	11.4 m²
1	Bedroom 3	3.78 × 2.64 m	10.0 m²	11.7 m²
1	Dining	3.54 × 2.84 m	10.1 m²	12.5 m²
1	Foyer	1.74 × 2.64 m	4.6 m²	6.3 m²
1	Garage	3.30 × 5.44 m	17.9 m²	22.6 m²
1	Hall	3.38 × 1.98 m	6.7 m²	7.3 m²
1	Hall Bath	2.24 × 1.78 m	4.0 m²	4.9 m²
1	Kitchen	2.48 × 4.74 m	11.8 m²	13.3 m²
1	Laundry	2.48 × 1.34 m	3.3 m²	4.4 m²
1	Living Room	3.58 × 5.64 m	20.2 m²	22.2 m²
1	Primary Bath	2.24 × 2.04 m	4.6 m²	6.2 m²
1	Primary Bedroom	3.38 × 3.54 m	12.0 m²	13.7 m²
1	Walk-in Closet	2.24 × 1.58 m	3.5 m²	4.4 m²
1	Front Porch (outdoor)	2.60 × 2.20 m	5.7 m²	5.7 m²
Total indoor			117.7 m²	141.0 m²

AI ARCHITECTURES

Plan Studio · ai-architectures.com

PROJECT

Single-Story 3BR Family Home

Modern Farmhouse

SHEET TITLE

Area Schedule

GROSS AREA (THIS LEVEL)

141.0 m²

GROSS AREA (TOTAL)

141.0 m²

ENVELOPE

16.30 × 9.00 m

SCALE

NTS on A3

DATE

2026-10-11

PROJECT NO.

Single-Story 3BR F

CONCEPT DESIGN — NOT FOR CONSTRUCTION OR PERMIT. Generated with AI and may contain errors. Verify all dimensions and code requirements with a licensed architect or engineer.

SHEET

A-102

of 2