


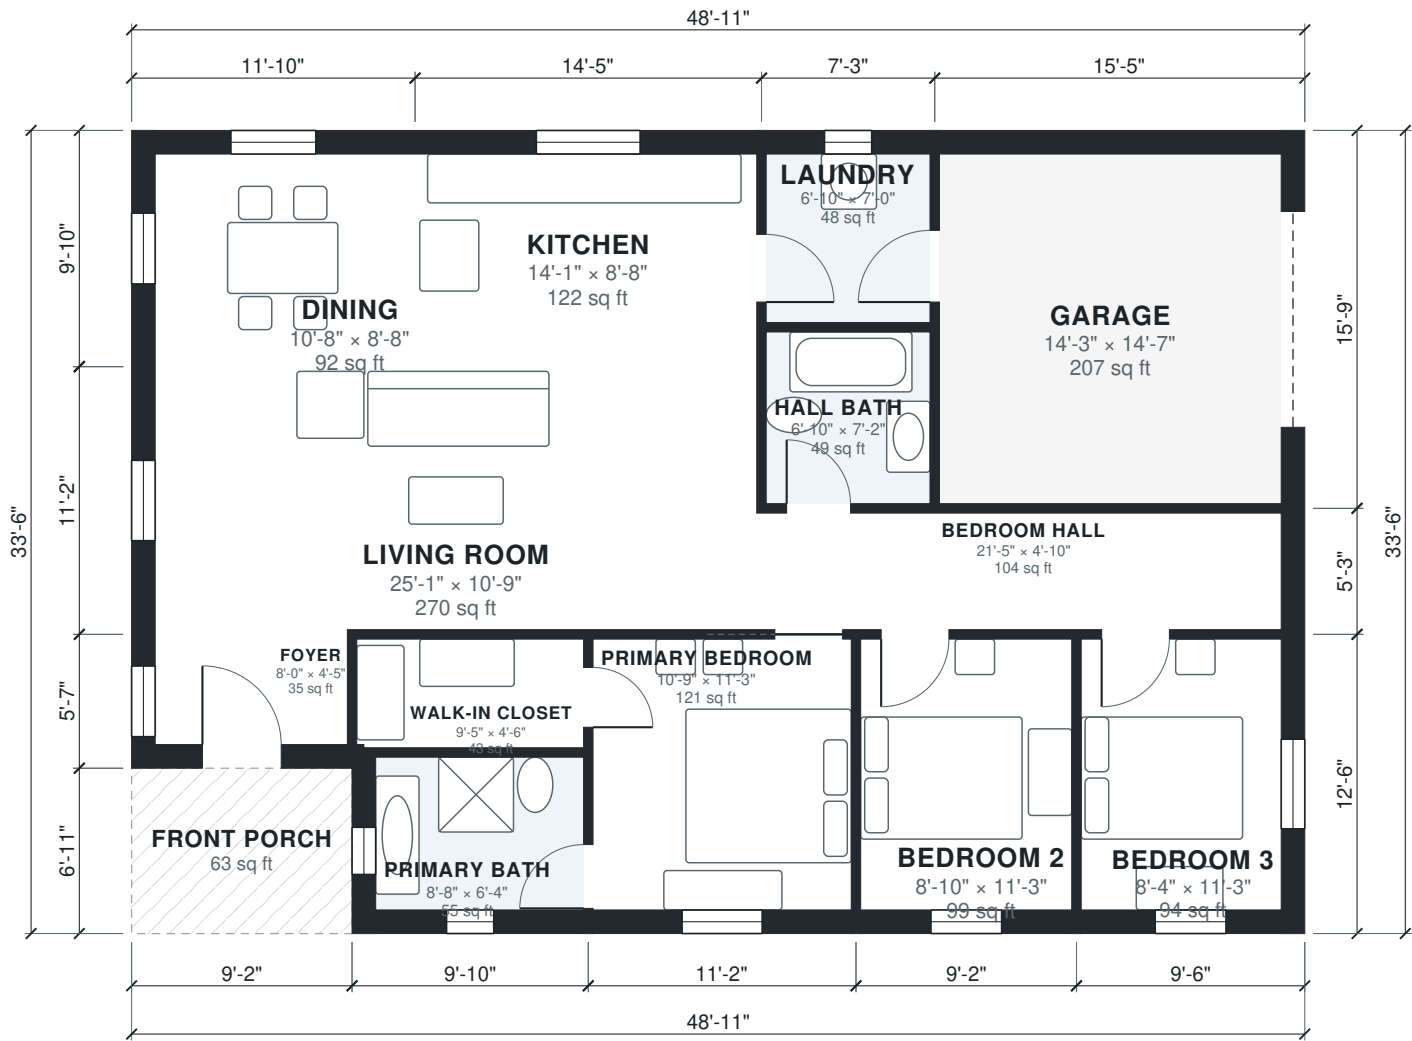

AI ARCHITECTURES Plan Studio · ai-architectures.com
PROJECT Single-Story 3BR Family Home Modern Farmhouse
SHEET TITLE Floor Plan
GROSS AREA (THIS LEVEL) 1,573 sq ft
GROSS AREA (TOTAL) 1,573 sq ft
ENVELOPE 48'-11" × 33'-6"
SCALE 1/8" = 1'-0" on Tabloid 11×17
DATE 2026-10-11
PROJECT NO. 1350-sq-ft-house-p
CONCEPT DESIGN — NOT FOR CONSTRUCTION OR PERMIT. Generated with AI and may contain errors. Verify all dimensions and code requirements with a licensed architect or engineer.



Area Schedule

LEVEL	ROOM	SIZE	NET AREA	GROSS AREA
1	Bedroom 2	8'-10" × 11'-3"	99 sq ft	115 sq ft
1	Bedroom 3	8'-4" × 11'-3"	94 sq ft	119 sq ft
1	Bedroom Hall	21'-5" × 4'-10"	104 sq ft	119 sq ft
1	Dining	10'-8" × 8'-8"	92 sq ft	116 sq ft
1	Foyer	8'-0" × 4'-5"	35 sq ft	51 sq ft
1	Garage	14'-3" × 14'-7"	207 sq ft	243 sq ft
1	Hall Bath	6'-10" × 7'-2"	49 sq ft	54 sq ft
1	Kitchen	14'-1" × 8'-8"	122 sq ft	142 sq ft
1	Laundry	6'-10" × 7'-0"	48 sq ft	59 sq ft
1	Living Room	25'-1" × 10'-9"	270 sq ft	293 sq ft
1	Primary Bath	8'-8" × 6'-4"	55 sq ft	74 sq ft
1	Primary Bedroom	10'-9" × 11'-3"	121 sq ft	139 sq ft
1	Walk-in Closet	9'-5" × 4'-6"	43 sq ft	48 sq ft
1	Front Porch (outdoor)	9'-2" × 6'-11"	63 sq ft	63 sq ft
Total indoor			1,340 sq ft	1,573 sq ft

AI ARCHITECTURES

Plan Studio · ai-architectures.com

PROJECT

Single-Story 3BR Family Home

Modern Farmhouse

SHEET TITLE

Area Schedule

GROSS AREA (THIS LEVEL)

1,573 sq ft

GROSS AREA (TOTAL)

1,573 sq ft

ENVELOPE

48'-11" × 33'-6"

SCALE

NTS on Tabloid 11×17

DATE

2026-10-11

PROJECT NO.

1350-sq-ft-house-p

CONCEPT DESIGN — NOT FOR CONSTRUCTION OR PERMIT. Generated with AI and may contain errors. Verify all dimensions and code requirements with a licensed architect or engineer.

SHEET

A-102