



AI ARCHITECTURES
Plan Studio · ai-architectures.com

PROJECT
Single-Story 3-Bed Ranch
Modern Ranch

SHEET TITLE
Floor Plan

GROSS AREA (THIS LEVEL)
1,633 sq ft

GROSS AREA (TOTAL)
1,633 sq ft

ENVELOPE
44'-0" × 38'-5"

SCALE
1/8" = 1'-0" on Tabloid 11×17

DATE
2026-10-11


PROJECT NO.
1400-sq-ft-house-p

CONCEPT DESIGN — NOT FOR CONSTRUCTION OR PERMIT. Generated with AI and may contain errors. Verify all dimensions and code requirements with a licensed architect or engineer.

SHEET

A-101

of 2

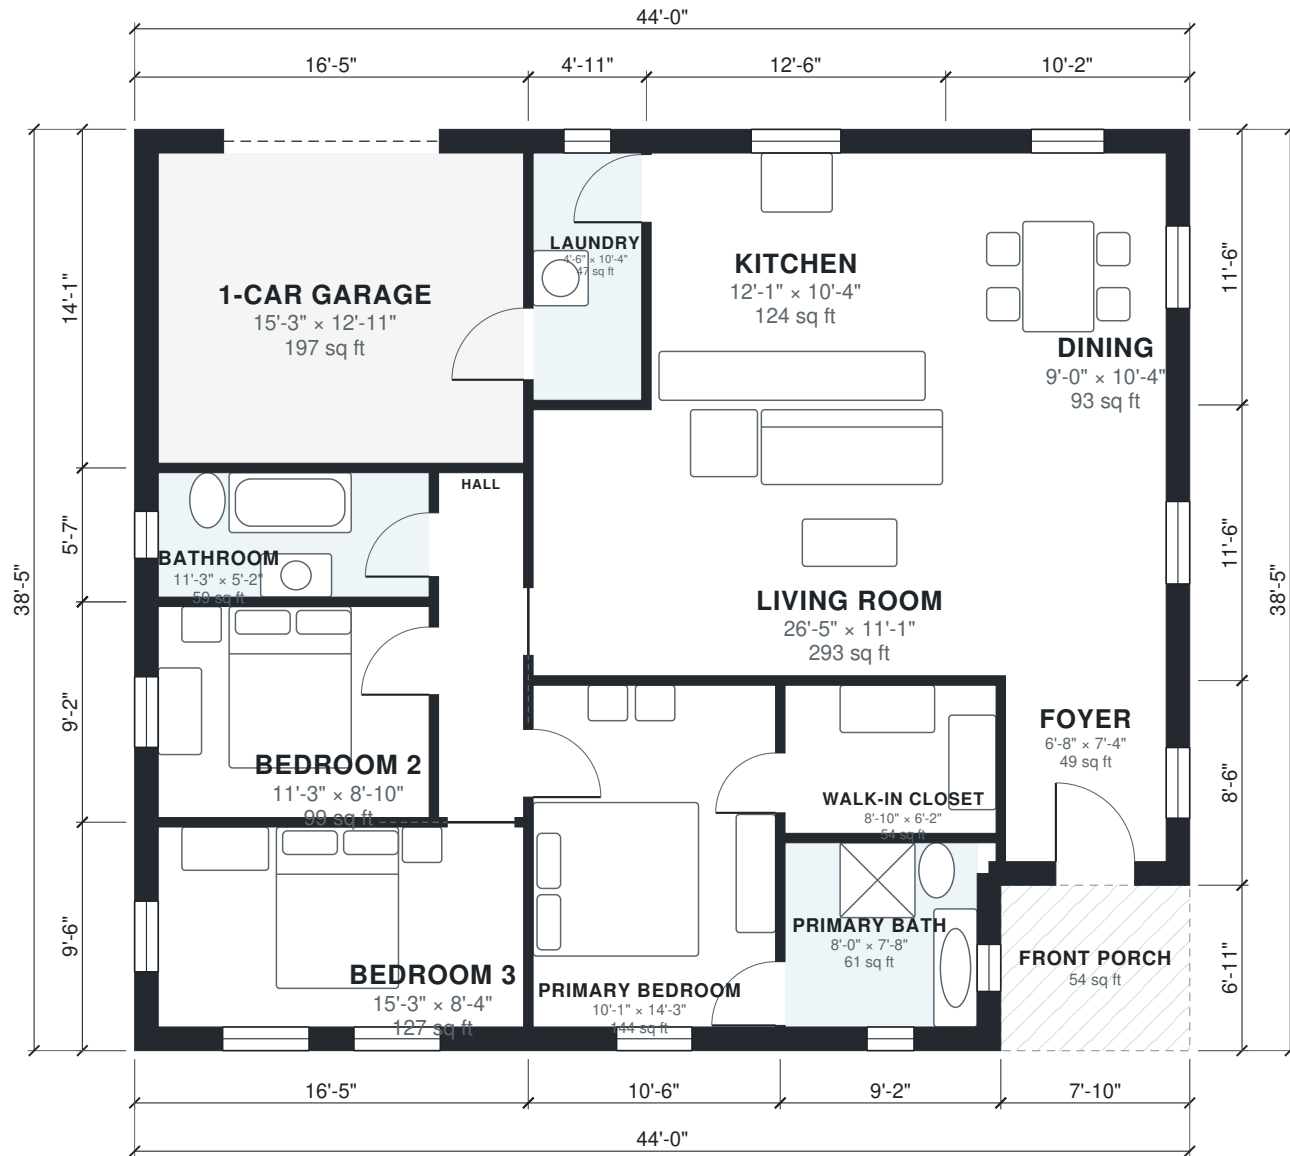

Area Schedule

LEVEL	ROOM	SIZE	NET AREA	GROSS AREA
1	1-Car Garage	15'-3" × 12'-11"	197 sq ft	231 sq ft
1	Bathroom	11'-3" × 5'-2"	59 sq ft	70 sq ft
1	Bedroom 2	11'-3" × 8'-10"	99 sq ft	115 sq ft
1	Bedroom 3	15'-3" × 8'-4"	127 sq ft	156 sq ft
1	Dining	9'-0" × 10'-4"	93 sq ft	117 sq ft
1	Foyer	6'-8" × 7'-4"	49 sq ft	67 sq ft
1	Hall	3'-7" × 14'-4"	51 sq ft	58 sq ft
1	Kitchen	12'-1" × 10'-4"	124 sq ft	143 sq ft
1	Laundry	4'-6" × 10'-4"	47 sq ft	57 sq ft
1	Living Room	26'-5" × 11'-1"	293 sq ft	316 sq ft
1	Primary Bath	8'-0" × 7'-8"	61 sq ft	81 sq ft
1	Primary Bedroom	10'-1" × 14'-3"	144 sq ft	162 sq ft
1	Walk-in Closet	8'-10" × 6'-2"	54 sq ft	60 sq ft
1	Front Porch (outdoor)	7'-10" × 6'-11"	54 sq ft	54 sq ft
Total indoor			1,397 sq ft	1,633 sq ft

AI ARCHITECTURES

Plan Studio · ai-architectures.com

PROJECT

Single-Story 3-Bed Ranch

Modern Ranch

SHEET TITLE

Area Schedule

GROSS AREA (THIS LEVEL)

1,633 sq ft

GROSS AREA (TOTAL)

1,633 sq ft

ENVELOPE

44'-0" × 38'-5"

SCALE

NTS on Tabloid 11×17

DATE

2026-10-11

PROJECT NO.

1400-sq-ft-house-p

CONCEPT DESIGN — NOT FOR CONSTRUCTION OR PERMIT. Generated with AI and may contain errors. Verify all dimensions and code requirements with a licensed architect or engineer.

SHEET

A-102