



AI ARCHITECTURES

Plan Studio · ai-architectures.com

PROJECT

1,500 sq ft Single-Story 3-Bed Ranch

Modern Ranch

SHEET TITLE

Floor Plan

GROSS AREA (THIS LEVEL)

176.7 m²

GROSS AREA (TOTAL)

176.7 m²

ENVELOPE

16.30 × 11.20 m

SCALE

1:100 on A3

DATE

2026-10-08

PROJECT NO.


1,500 sq ft Single

CONCEPT DESIGN — NOT FOR CONSTRUCTION OR PERMIT. Generated with AI and may contain errors. Verify all dimensions and code requirements with a licensed architect or engineer.

SHEET

A-101

of 2

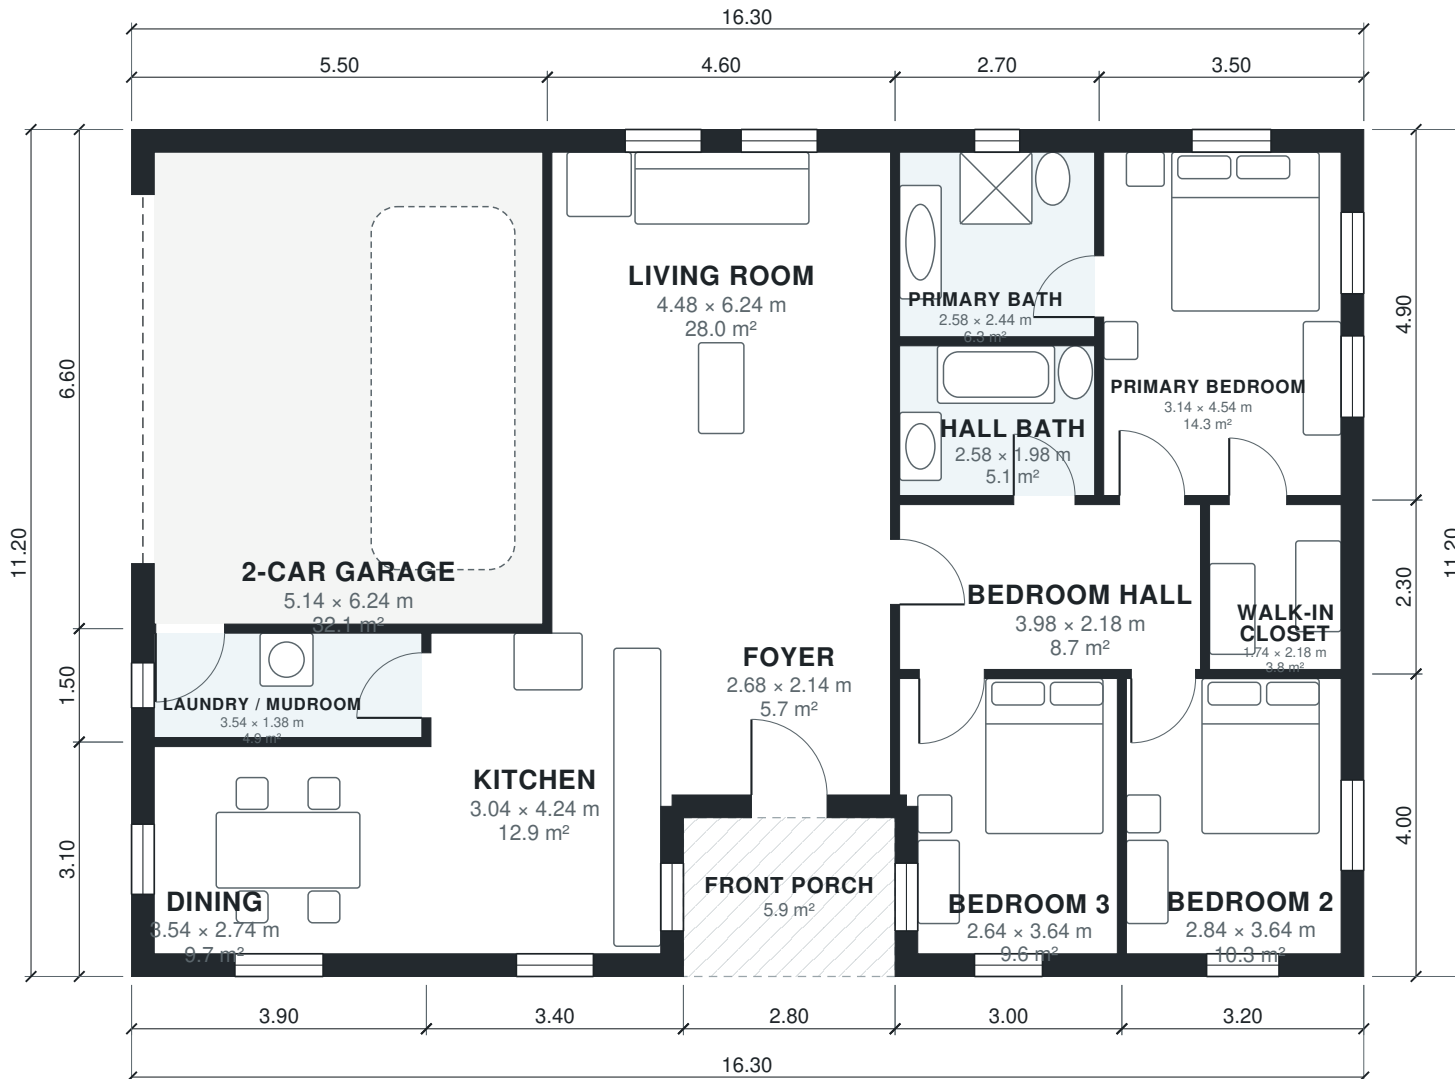

Area Schedule

LEVEL	ROOM	SIZE	NET AREA	GROSS AREA
1	2-Car Garage	5.14 × 6.24 m	32.1 m²	36.3 m²
1	Bedroom 2	2.84 × 3.64 m	10.3 m²	12.8 m²
1	Bedroom 3	2.64 × 3.64 m	9.6 m²	12.0 m²
1	Bedroom Hall	3.98 × 2.18 m	8.7 m²	9.4 m²
1	Dining	3.54 × 2.74 m	9.7 m²	12.1 m²
1	Foyer	2.68 × 2.14 m	5.7 m²	7.0 m²
1	Hall Bath	2.58 × 1.98 m	5.1 m²	5.7 m²
1	Kitchen	3.04 × 4.24 m	12.9 m²	15.6 m²
1	Laundry / Mudroom	3.54 × 1.38 m	4.9 m²	5.8 m²
1	Living Room	4.48 × 6.24 m	28.0 m²	30.4 m²
1	Primary Bath	2.58 × 2.44 m	6.3 m²	7.6 m²
1	Primary Bedroom	3.14 × 4.54 m	14.3 m²	17.1 m²
1	Walk-in Closet	1.74 × 2.18 m	3.8 m²	4.8 m²
1	Front Porch (outdoor)	2.80 × 2.10 m	5.9 m²	5.9 m²
Total indoor			151.3 m²	176.7 m²

AI ARCHITECTURES

Plan Studio · ai-architectures.com

PROJECT

1,500 sq ft Single-Story 3-Bed Ranch

Modern Ranch

SHEET TITLE

Area Schedule

GROSS AREA (THIS LEVEL)

176.7 m²

GROSS AREA (TOTAL)

176.7 m²

ENVELOPE

16.30 × 11.20 m

SCALE

NTS on A3

DATE

2026-10-08

PROJECT NO.

1,500 sq ft Single

CONCEPT DESIGN — NOT FOR CONSTRUCTION OR PERMIT. Generated with AI and may contain errors. Verify all dimensions and code requirements with a licensed architect or engineer.

SHEET

A-102