



AI ARCHITECTURES

Plan Studio · ai-architectures.com

PROJECT

1,500 sq ft Single-Story 3-Bed Ranch

Modern Ranch

SHEET TITLE

Floor Plan

GROSS AREA (THIS LEVEL)

1,902 sq ft

GROSS AREA (TOTAL)

1,902 sq ft

ENVELOPE

53'-6" × 36'-9"

SCALE

1/8" = 1'-0" on Tabloid 11×17

DATE

2026-10-01

PROJECT NO.


1500-sq-ft-house-p

CONCEPT DESIGN — NOT FOR CONSTRUCTION OR PERMIT. Generated with AI and may contain errors. Verify all dimensions and code requirements with a licensed architect or engineer.

SHEET

A-101

of 2

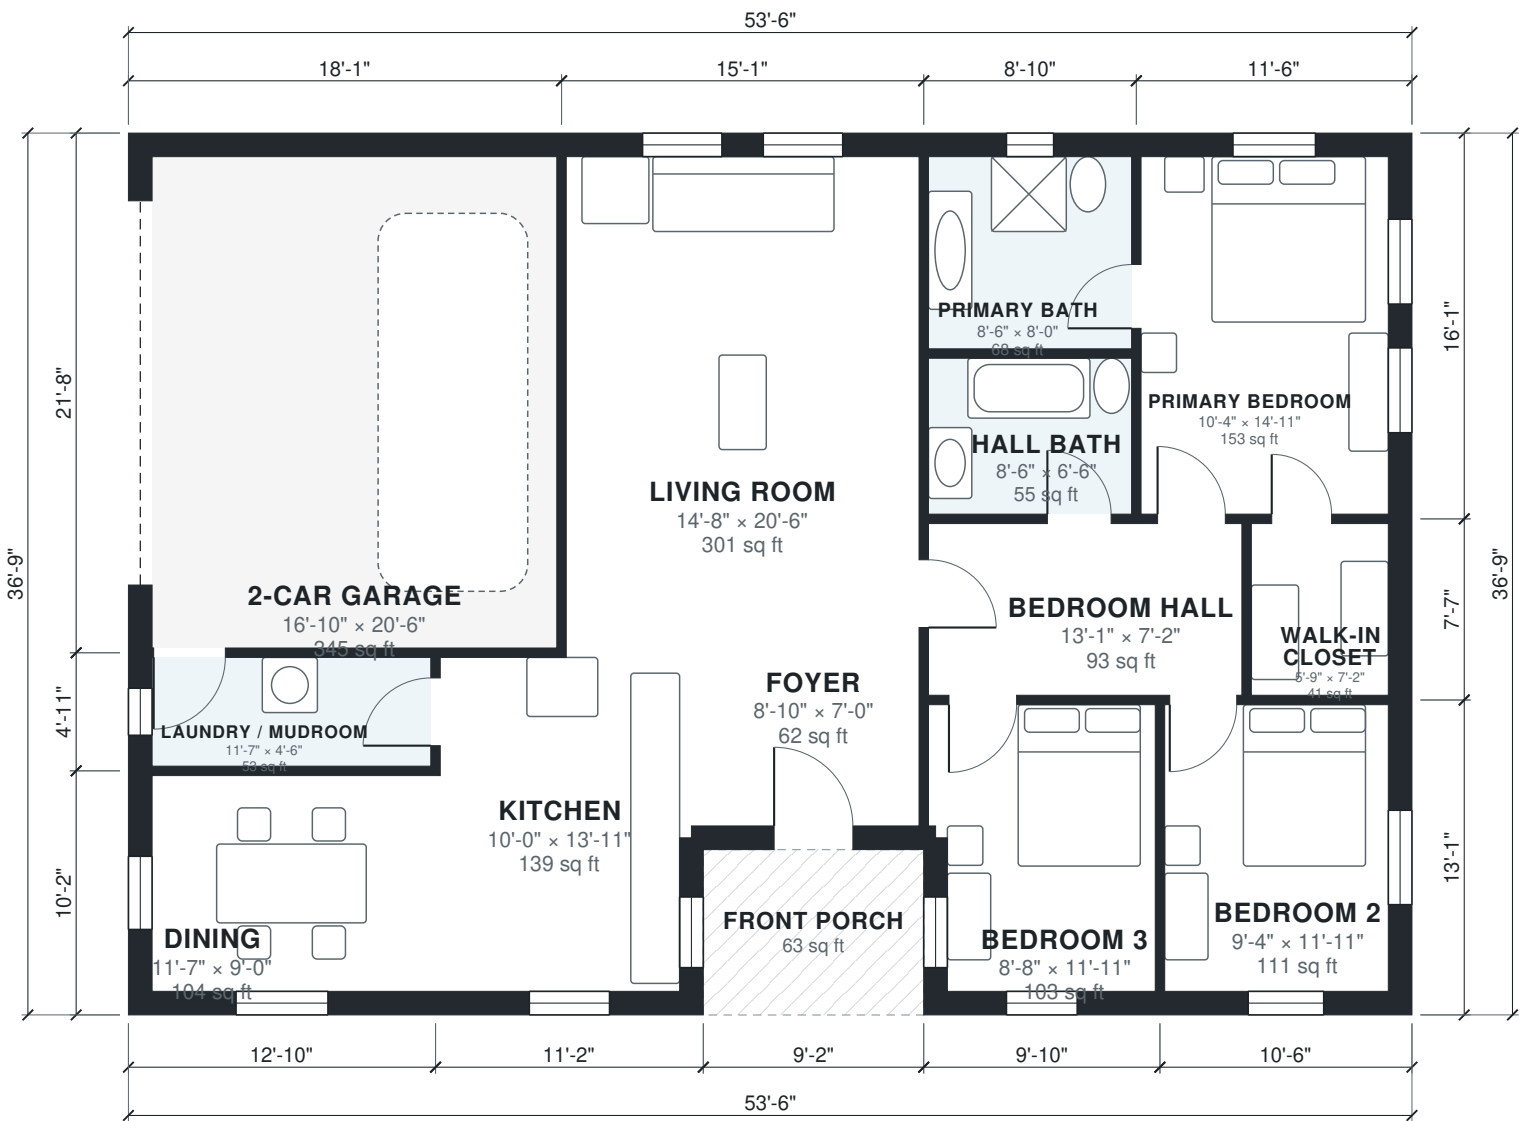

Area Schedule

LEVEL	ROOM	SIZE	NET AREA	GROSS AREA
1	2-Car Garage	16'-10" × 20'-6"	345 sq ft	391 sq ft
1	Bedroom 2	9'-4" × 11'-11"	111 sq ft	138 sq ft
1	Bedroom 3	8'-8" × 11'-11"	103 sq ft	129 sq ft
1	Bedroom Hall	13'-1" × 7'-2"	93 sq ft	102 sq ft
1	Dining	11'-7" × 9'-0"	104 sq ft	130 sq ft
1	Foyer	8'-10" × 7'-0"	62 sq ft	75 sq ft
1	Hall Bath	8'-6" × 6'-6"	55 sq ft	61 sq ft
1	Kitchen	10'-0" × 13'-11"	139 sq ft	168 sq ft
1	Laundry / Mudroom	11'-7" × 4'-6"	53 sq ft	63 sq ft
1	Living Room	14'-8" × 20'-6"	301 sq ft	327 sq ft
1	Primary Bath	8'-6" × 8'-0"	68 sq ft	81 sq ft
1	Primary Bedroom	10'-4" × 14'-11"	153 sq ft	185 sq ft
1	Walk-in Closet	5'-9" × 7'-2"	41 sq ft	52 sq ft
1	Front Porch (outdoor)	9'-2" × 6'-11"	63 sq ft	63 sq ft
Total indoor			1,629 sq ft	1,902 sq ft

AI ARCHITECTURES

Plan Studio · ai-architectures.com

PROJECT

1,500 sq ft Single-Story 3-Bed Ranch

Modern Ranch

SHEET TITLE

Area Schedule

GROSS AREA (THIS LEVEL)

1,902 sq ft

GROSS AREA (TOTAL)

1,902 sq ft

ENVELOPE

53'-6" × 36'-9"

SCALE

NTS on Tabloid 11×17

DATE

2026-10-01

PROJECT NO.

1500-sq-ft-house-p

CONCEPT DESIGN — NOT FOR CONSTRUCTION OR PERMIT. Generated with AI and may contain errors. Verify all dimensions and code requirements with a licensed architect or engineer.

SHEET

A-102