



AI ARCHITECTURES

Plan Studio · ai-architectures.com

PROJECT

Single-Story Ranch, 3 Bed / 2 Bath

Ranch

SHEET TITLE

Floor Plan

GROSS AREA (THIS LEVEL)

1,875 sq ft

GROSS AREA (TOTAL)

1,875 sq ft

ENVELOPE

40'-8" x 48'-3"

SCALE

1/8" = 1'-0" on Tabloid 11x17

DATE

2026-10-11

PROJECT NO.


1500-sq-ft-ranch-h

CONCEPT DESIGN — NOT FOR CONSTRUCTION OR PERMIT. Generated with AI and may contain errors. Verify all dimensions and code requirements with a licensed architect or engineer.

SHEET

A-101

of 2

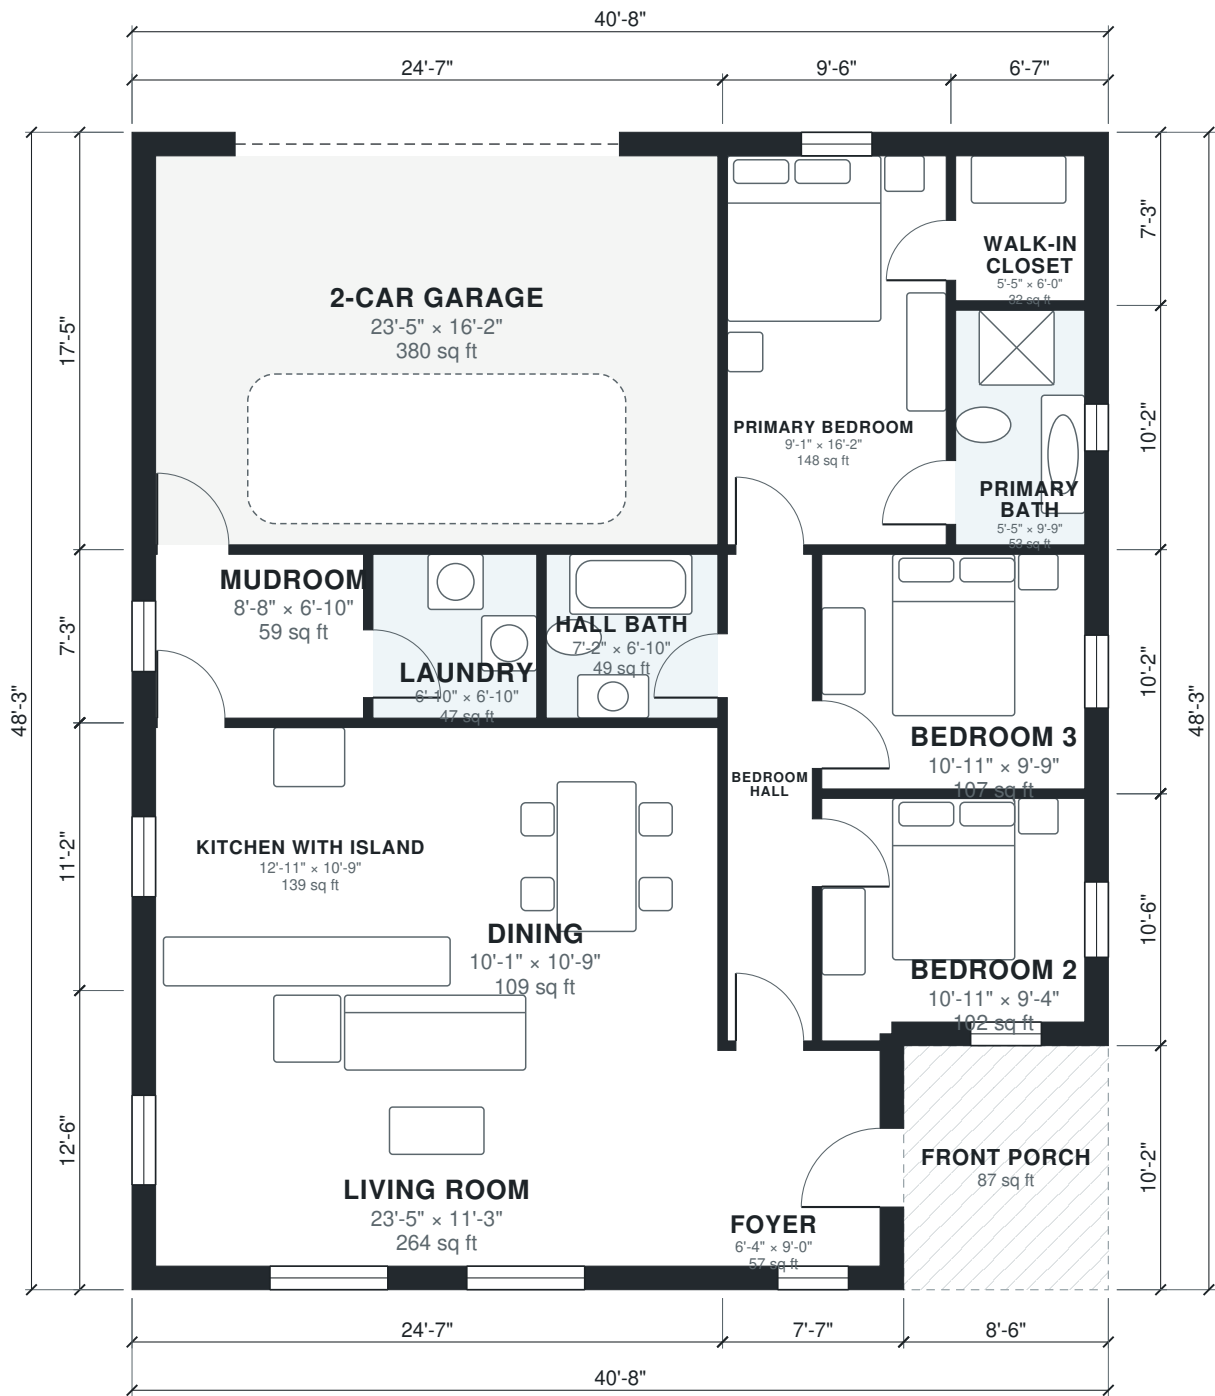

Area Schedule

LEVEL	ROOM	SIZE	NET AREA	GROSS AREA
1	2-Car Garage	23'-5" × 16'-2"	380 sq ft	428 sq ft
1	Bedroom 2	10'-11" × 9'-4"	102 sq ft	127 sq ft
1	Bedroom 3	10'-11" × 9'-9"	107 sq ft	123 sq ft
1	Bedroom Hall	3'-7" × 20'-3"	72 sq ft	81 sq ft
1	Dining	10'-1" × 10'-9"	109 sq ft	117 sq ft
1	Foyer	6'-4" × 9'-0"	57 sq ft	77 sq ft
1	Hall Bath	7'-2" × 6'-10"	49 sq ft	54 sq ft
1	Kitchen with Island	12'-11" × 10'-9"	139 sq ft	157 sq ft
1	Laundry	6'-10" × 6'-10"	47 sq ft	52 sq ft
1	Living Room	23'-5" × 11'-3"	264 sq ft	307 sq ft
1	Mudroom	8'-8" × 6'-10"	59 sq ft	71 sq ft
1	Primary Bath	5'-5" × 9'-9"	53 sq ft	67 sq ft
1	Primary Bedroom	9'-1" × 16'-2"	148 sq ft	165 sq ft
1	Walk-in Closet	5'-5" × 6'-0"	33 sq ft	47 sq ft
1	Front Porch (outdoor)	8'-6" × 10'-2"	87 sq ft	87 sq ft
Total indoor			1,618 sq ft	1,875 sq ft

AI ARCHITECTURES

Plan Studio · ai-architectures.com

PROJECT

Single-Story Ranch, 3 Bed / 2 Bath
Ranch

SHEET TITLE

Area Schedule

GROSS AREA (THIS LEVEL)

1,875 sq ft

GROSS AREA (TOTAL)

1,875 sq ft

ENVELOPE

40'-8" × 48'-3"

SCALE

NTS on Tabloid 11×17

DATE

2026-10-11

PROJECT NO.

1500-sq-ft-ranch-h

CONCEPT DESIGN — NOT FOR CONSTRUCTION OR PERMIT. Generated with AI and may contain errors. Verify all dimensions and code requirements with a licensed architect or engineer.

SHEET

A-102