


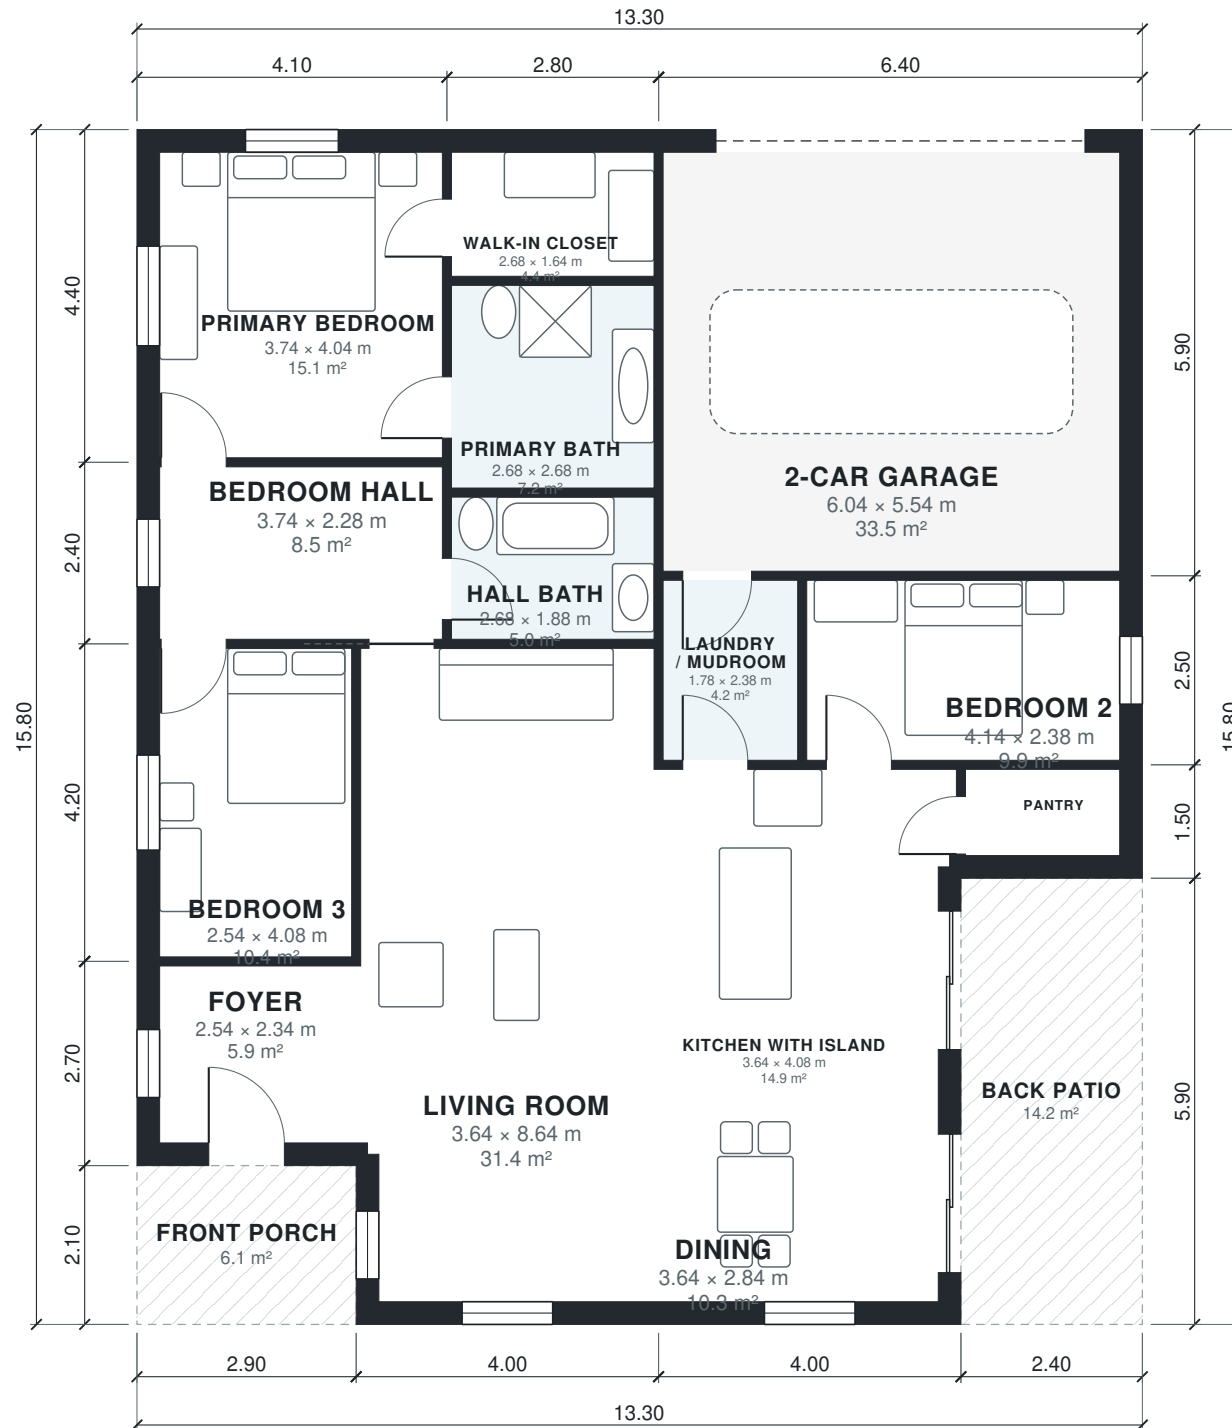

AI ARCHITECTURES

Plan Studio · ai-architectures.com

PROJECT

Single-Story 3-Bed Ranch with 2-Car Garage

Modern Farmhouse

SHEET TITLE

Floor Plan

GROSS AREA (THIS LEVEL)

189.9 m²

GROSS AREA (TOTAL)

189.9 m²

ENVELOPE

13.30 × 15.80 m

SCALE

1:100 on A3

DATE

2026-10-11

PROJECT NO.

Single-Story 3-Bed

CONCEPT DESIGN — NOT FOR CONSTRUCTION OR PERMIT. Generated with AI and may contain errors. Verify all dimensions and code requirements with a licensed architect or engineer.

SHEET

A-101

of 2

Area Schedule

LEVEL	ROOM	SIZE	NET AREA	GROSS AREA
1	2-Car Garage	6.04 × 5.54 m	33.5 m²	37.8 m²
1	Bedroom 2	4.14 × 2.38 m	9.8 m²	11.2 m²
1	Bedroom 3	2.54 × 4.08 m	10.4 m²	12.2 m²
1	Bedroom Hall	3.74 × 2.28 m	8.5 m²	9.8 m²
1	Dining	3.64 × 2.84 m	10.3 m²	12.8 m²
1	Foyer	2.54 × 2.34 m	5.9 m²	7.8 m²
1	Hall Bath	2.68 × 1.88 m	5.0 m²	5.6 m²
1	Kitchen with Island	3.64 × 4.08 m	14.8 m²	16.8 m²
1	Laundry / Mudroom	1.78 × 2.38 m	4.2 m²	4.8 m²
1	Living Room	3.64 × 8.64 m	31.4 m²	36.0 m²
1	Pantry	2.04 × 1.14 m	2.3 m²	3.6 m²
1	Primary Bath	2.68 × 2.68 m	7.2 m²	7.8 m²
1	Primary Bedroom	3.74 × 4.04 m	15.1 m²	18.0 m²
1	Walk-in Closet	2.68 × 1.64 m	4.4 m²	5.6 m²
1	Back Patio (outdoor)	2.40 × 5.90 m	14.2 m²	14.2 m²
1	Front Porch (outdoor)	2.90 × 2.10 m	6.1 m²	6.1 m²
Total indoor			163.1 m²	189.9 m²

AI ARCHITECTURES

Plan Studio · ai-architectures.com

PROJECT

Single-Story 3-Bed Ranch with 2-Car Garage

Modern Farmhouse

SHEET TITLE

Area Schedule

GROSS AREA (THIS LEVEL)

189.9 m²

GROSS AREA (TOTAL)

189.9 m²

ENVELOPE

13.30 × 15.80 m

SCALE

NTS on A3

DATE

2026-10-11

PROJECT NO.

Single-Story 3-Bed

CONCEPT DESIGN — NOT FOR CONSTRUCTION OR PERMIT. Generated with AI and may contain errors. Verify all dimensions and code requirements with a licensed architect or engineer.

SHEET

A-102