



AI ARCHITECTURES
Plan Studio · ai-architectures.com

PROJECT

Compact Cabin 16x32
Rustic Cabin

SHEET TITLE

Floor Plan

GROSS AREA (THIS LEVEL)

511 sq ft

GROSS AREA (TOTAL)

511 sq ft

ENVELOPE

16'-0" × 36'-11"

SCALE

1/8" = 1'-0" on Tabloid 11×17

DATE

2026-10-11


PROJECT NO.

16x32-cabin-floor-

CONCEPT DESIGN — NOT FOR CONSTRUCTION OR PERMIT. Generated with AI and may contain errors. Verify all dimensions and code requirements with a licensed architect or engineer.

SHEET

A-101

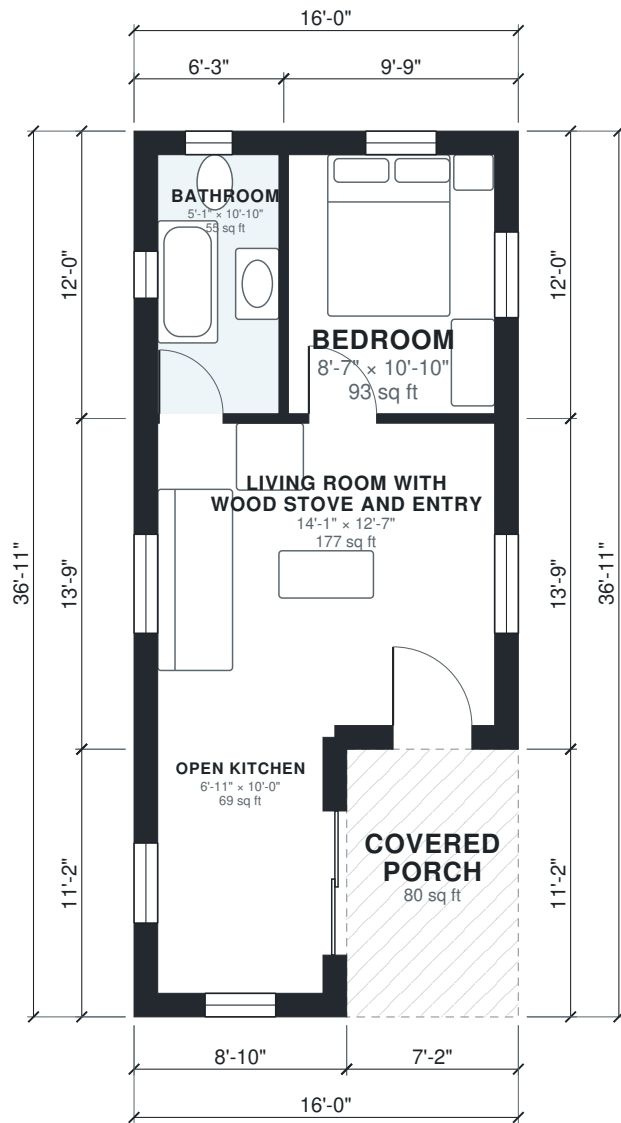

Area Schedule

LEVEL	ROOM	SIZE	NET AREA	GROSS AREA
1	Bathroom	5'-1" × 10'-10"	55 sq ft	75 sq ft
1	Bedroom	8'-7" × 10'-10"	93 sq ft	117 sq ft
1	Living Room with Wood Stove and Entry	14'-1" × 12'-7"	177 sq ft	221 sq ft
1	Open Kitchen	6'-11" × 10'-0"	69 sq ft	99 sq ft
1	Covered Porch (outdoor)	7'-2" × 11'-2"	80 sq ft	80 sq ft
Total indoor			393 sq ft	511 sq ft

AI ARCHITECTURES

Plan Studio · ai-architectures.com

PROJECT
Compact Cabin 16x32
Rustic Cabin

SHEET TITLE
Area Schedule

GROSS AREA (THIS LEVEL)
511 sq ft

GROSS AREA (TOTAL)
511 sq ft

ENVELOPE
16'-0" × 36'-11"

SCALE
NTS on Tabloid 11×17

DATE
2026-10-11

PROJECT NO.
16x32-cabin-floor-

CONCEPT DESIGN — NOT FOR CONSTRUCTION OR PERMIT. Generated with AI and may contain errors. Verify all dimensions and code requirements with a licensed architect or engineer.

SHEET

A-102