


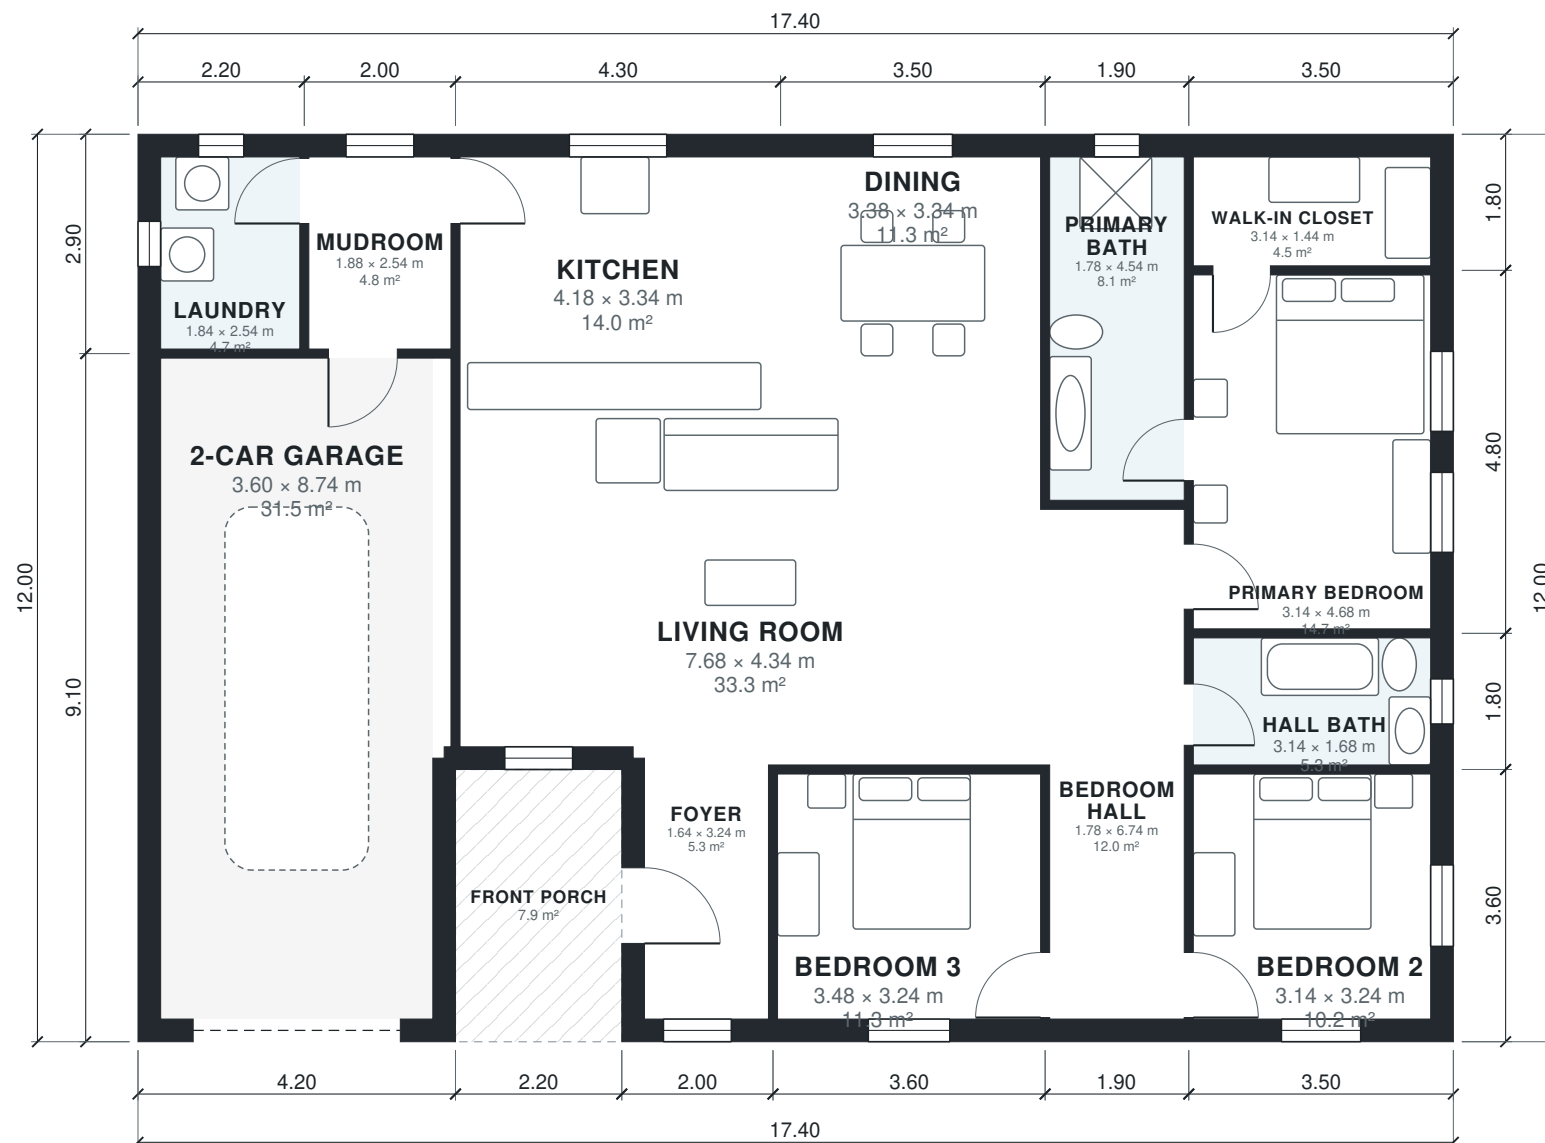

AI ARCHITECTURES

Plan Studio · ai-architectures.com

PROJECT

Single-Story 3BR Family Home

Modern Farmhouse

SHEET TITLE

Floor Plan

GROSS AREA (THIS LEVEL)

200.9 m²

GROSS AREA (TOTAL)

200.9 m²

ENVELOPE

17.40 × 12.00 m

SCALE

1:100 on A3

DATE

2026-10-11

PROJECT NO.

Single-Story 3BR F

CONCEPT DESIGN — NOT FOR CONSTRUCTION OR PERMIT. Generated with AI and may contain errors. Verify all dimensions and code requirements with a licensed architect or engineer.

SHEET

A-101

of 2

Area Schedule

LEVEL	ROOM	SIZE	NET AREA	GROSS AREA
1	2-Car Garage	3.60 × 8.74 m	31.5 m²	38.2 m²
1	Bedroom 2	3.14 × 3.24 m	10.2 m²	12.6 m²
1	Bedroom 3	3.48 × 3.24 m	11.3 m²	13.0 m²
1	Bedroom Hall	1.78 × 6.74 m	12.0 m²	13.5 m²
1	Dining	3.38 × 3.34 m	11.3 m²	12.9 m²
1	Foyer	1.64 × 3.24 m	5.3 m²	7.2 m²
1	Hall Bath	3.14 × 1.68 m	5.3 m²	6.3 m²
1	Kitchen	4.18 × 3.34 m	14.0 m²	15.9 m²
1	Laundry	1.84 × 2.54 m	4.7 m²	6.4 m²
1	Living Room	7.68 × 4.34 m	33.3 m²	36.7 m²
1	Mudroom	1.88 × 2.54 m	4.8 m²	5.8 m²
1	Primary Bath	1.78 × 4.54 m	8.1 m²	9.3 m²
1	Primary Bedroom	3.14 × 4.68 m	14.7 m²	16.8 m²
1	Walk-in Closet	3.14 × 1.44 m	4.5 m²	6.3 m²
1	Front Porch (outdoor)	2.20 × 3.60 m	7.9 m²	7.9 m²
Total indoor			170.8 m²	200.9 m²

AI ARCHITECTURES

Plan Studio · ai-architectures.com

PROJECT

Single-Story 3BR Family Home

Modern Farmhouse

SHEET TITLE

Area Schedule

GROSS AREA (THIS LEVEL)

200.9 m²

GROSS AREA (TOTAL)

200.9 m²

ENVELOPE

17.40 × 12.00 m

SCALE

NTS on A3

DATE

2026-10-11

PROJECT NO.

Single-Story 3BR F

CONCEPT DESIGN — NOT FOR CONSTRUCTION OR PERMIT. Generated with AI and may contain errors. Verify all dimensions and code requirements with a licensed architect or engineer.

SHEET

A-102