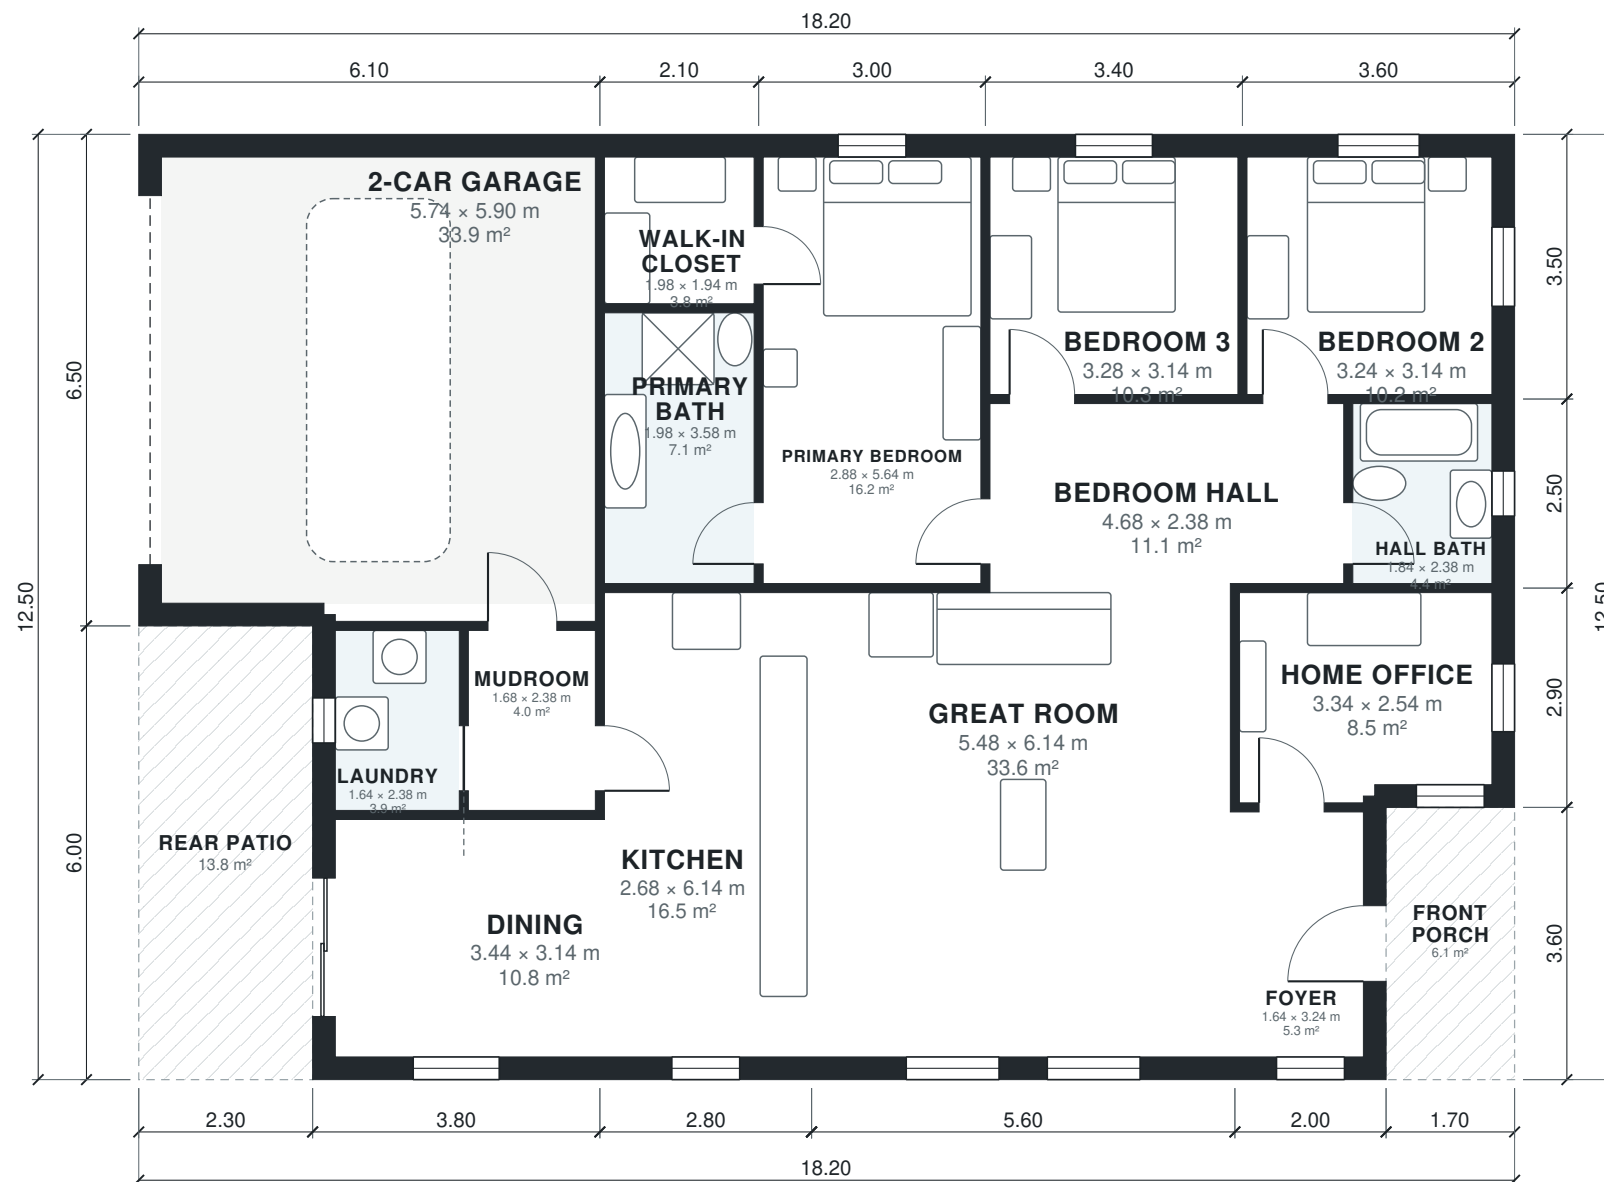


AI ARCHITECTURES

Plan Studio · ai-architectures.com

PROJECT

1,800 sq ft Single-Story 3-Bed Ranch

Modern Ranch

SHEET TITLE

Floor Plan

GROSS AREA (THIS LEVEL)

207.6 m²

GROSS AREA (TOTAL)

207.6 m²

ENVELOPE

18.20 × 12.50 m

SCALE

1:100 on A3

DATE

2026-10-11

PROJECT NO.

1,800 sq ft Single

CONCEPT DESIGN — NOT FOR CONSTRUCTION OR PERMIT. Generated with AI and may contain errors. Verify all dimensions and code requirements with a licensed architect or engineer.

SHEET

A-101

of 2

Area Schedule

LEVEL	ROOM	SIZE	NET AREA	GROSS AREA
1	2-Car Garage	5.74 × 5.90 m	33.9 m²	39.6 m²
1	Bedroom 2	3.24 × 3.14 m	10.2 m²	12.6 m²
1	Bedroom 3	3.28 × 3.14 m	10.3 m²	11.9 m²
1	Bedroom Hall	4.68 × 2.38 m	11.1 m²	12.0 m²
1	Dining	3.44 × 3.14 m	10.8 m²	13.3 m²
1	Foyer	1.64 × 3.24 m	5.3 m²	7.2 m²
1	Great Room	5.48 × 6.14 m	33.6 m²	36.4 m²
1	Hall Bath	1.84 × 2.38 m	4.4 m²	5.5 m²
1	Home Office	3.34 × 2.54 m	8.5 m²	10.7 m²
1	Kitchen	2.68 × 6.14 m	16.5 m²	18.2 m²
1	Laundry	1.64 × 2.38 m	3.9 m²	5.0 m²
1	Mudroom	1.68 × 2.38 m	4.0 m²	4.5 m²
1	Primary Bath	1.98 × 3.58 m	7.1 m²	7.8 m²
1	Primary Bedroom	2.88 × 5.64 m	16.2 m²	18.0 m²
1	Walk-in Closet	1.98 × 1.94 m	3.8 m²	4.8 m²
1	Front Porch (outdoor)	1.70 × 3.60 m	6.1 m²	6.1 m²
1	Rear Patio (outdoor)	2.30 × 6.00 m	13.8 m²	13.8 m²
Total indoor			179.6 m²	207.6 m²

AI ARCHITECTURES

Plan Studio · ai-architectures.com

PROJECT

1,800 sq ft Single-Story 3-Bed Ranch

Modern Ranch

SHEET TITLE

Area Schedule

GROSS AREA (THIS LEVEL)

207.6 m²

GROSS AREA (TOTAL)

207.6 m²

ENVELOPE

18.20 × 12.50 m

SCALE

NTS on A3

DATE

2026-10-11

PROJECT NO.

1,800 sq ft Single

CONCEPT DESIGN — NOT FOR CONSTRUCTION OR PERMIT. Generated with AI and may contain errors. Verify all dimensions and code requirements with a licensed architect or engineer.

SHEET

A-102