



AI ARCHITECTURES

Plan Studio · ai-architectures.com

PROJECT

1,800 sq ft Single-Story 3-Bed Ranch

Modern Ranch

SHEET TITLE

Floor Plan

GROSS AREA (THIS LEVEL)

2,234 sq ft

GROSS AREA (TOTAL)

2,234 sq ft

ENVELOPE

59'-9" x 41'-0"

SCALE

1/8" = 1'-0" on Tabloid 11x17

DATE

2026-10-11

PROJECT NO.


1800-sq-ft-house-p

CONCEPT DESIGN — NOT FOR CONSTRUCTION OR PERMIT. Generated with AI and may contain errors. Verify all dimensions and code requirements with a licensed architect or engineer.

SHEET

A-101

of 2

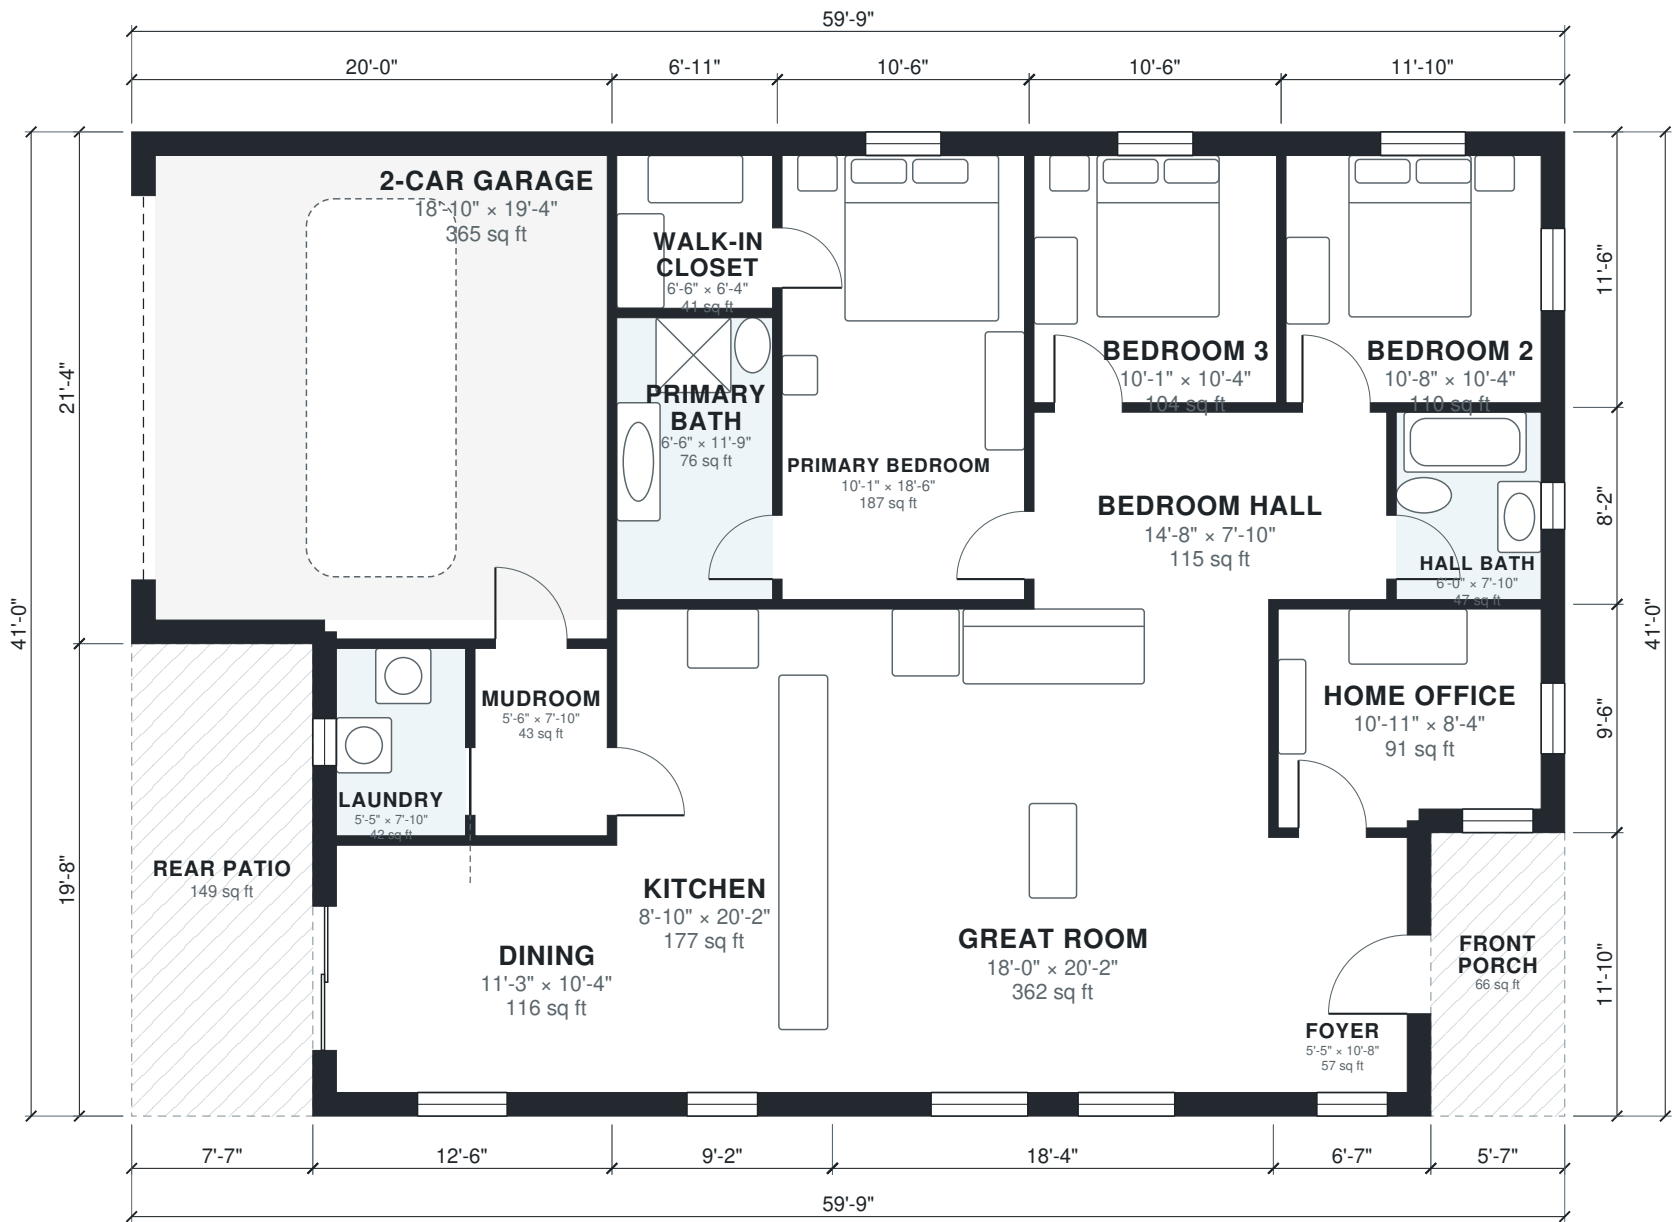

Area Schedule

LEVEL	ROOM	SIZE	NET AREA	GROSS AREA
1	2-Car Garage	18'-10" × 19'-4"	365 sq ft	427 sq ft
1	Bedroom 2	10'-8" × 10'-4"	109 sq ft	136 sq ft
1	Bedroom 3	10'-1" × 10'-4"	104 sq ft	121 sq ft
1	Bedroom Hall	14'-8" × 7'-10"	115 sq ft	124 sq ft
1	Dining	11'-3" × 10'-4"	116 sq ft	143 sq ft
1	Foyer	5'-5" × 10'-8"	57 sq ft	78 sq ft
1	Great Room	18'-0" × 20'-2"	362 sq ft	392 sq ft
1	Hall Bath	6'-0" × 7'-10"	47 sq ft	59 sq ft
1	Home Office	10'-11" × 8'-4"	91 sq ft	115 sq ft
1	Kitchen	8'-10" × 20'-2"	177 sq ft	196 sq ft
1	Laundry	5'-5" × 7'-10"	42 sq ft	54 sq ft
1	Mudroom	5'-6" × 7'-10"	43 sq ft	48 sq ft
1	Primary Bath	6'-6" × 11'-9"	76 sq ft	84 sq ft
1	Primary Bedroom	10'-1" × 18'-6"	187 sq ft	207 sq ft
1	Walk-in Closet	6'-6" × 6'-4"	41 sq ft	52 sq ft
1	Front Porch (outdoor)	5'-7" × 11'-10"	66 sq ft	66 sq ft
1	Rear Patio (outdoor)	7'-7" × 19'-8"	149 sq ft	149 sq ft
Total indoor			1,934 sq ft	2,234 sq ft

AI ARCHITECTURES

Plan Studio · ai-architectures.com

PROJECT

1,800 sq ft Single-Story 3-Bed Ranch

Modern Ranch

SHEET TITLE

Area Schedule

GROSS AREA (THIS LEVEL)

2,234 sq ft

GROSS AREA (TOTAL)

2,234 sq ft

ENVELOPE

59'-9" × 41'-0"

SCALE

NTS on Tabloid 11×17

DATE

2026-10-11

PROJECT NO.

1800-sq-ft-house-p

CONCEPT DESIGN — NOT FOR CONSTRUCTION OR PERMIT. Generated with AI and may contain errors. Verify all dimensions and code requirements with a licensed architect or engineer.

SHEET

A-102