


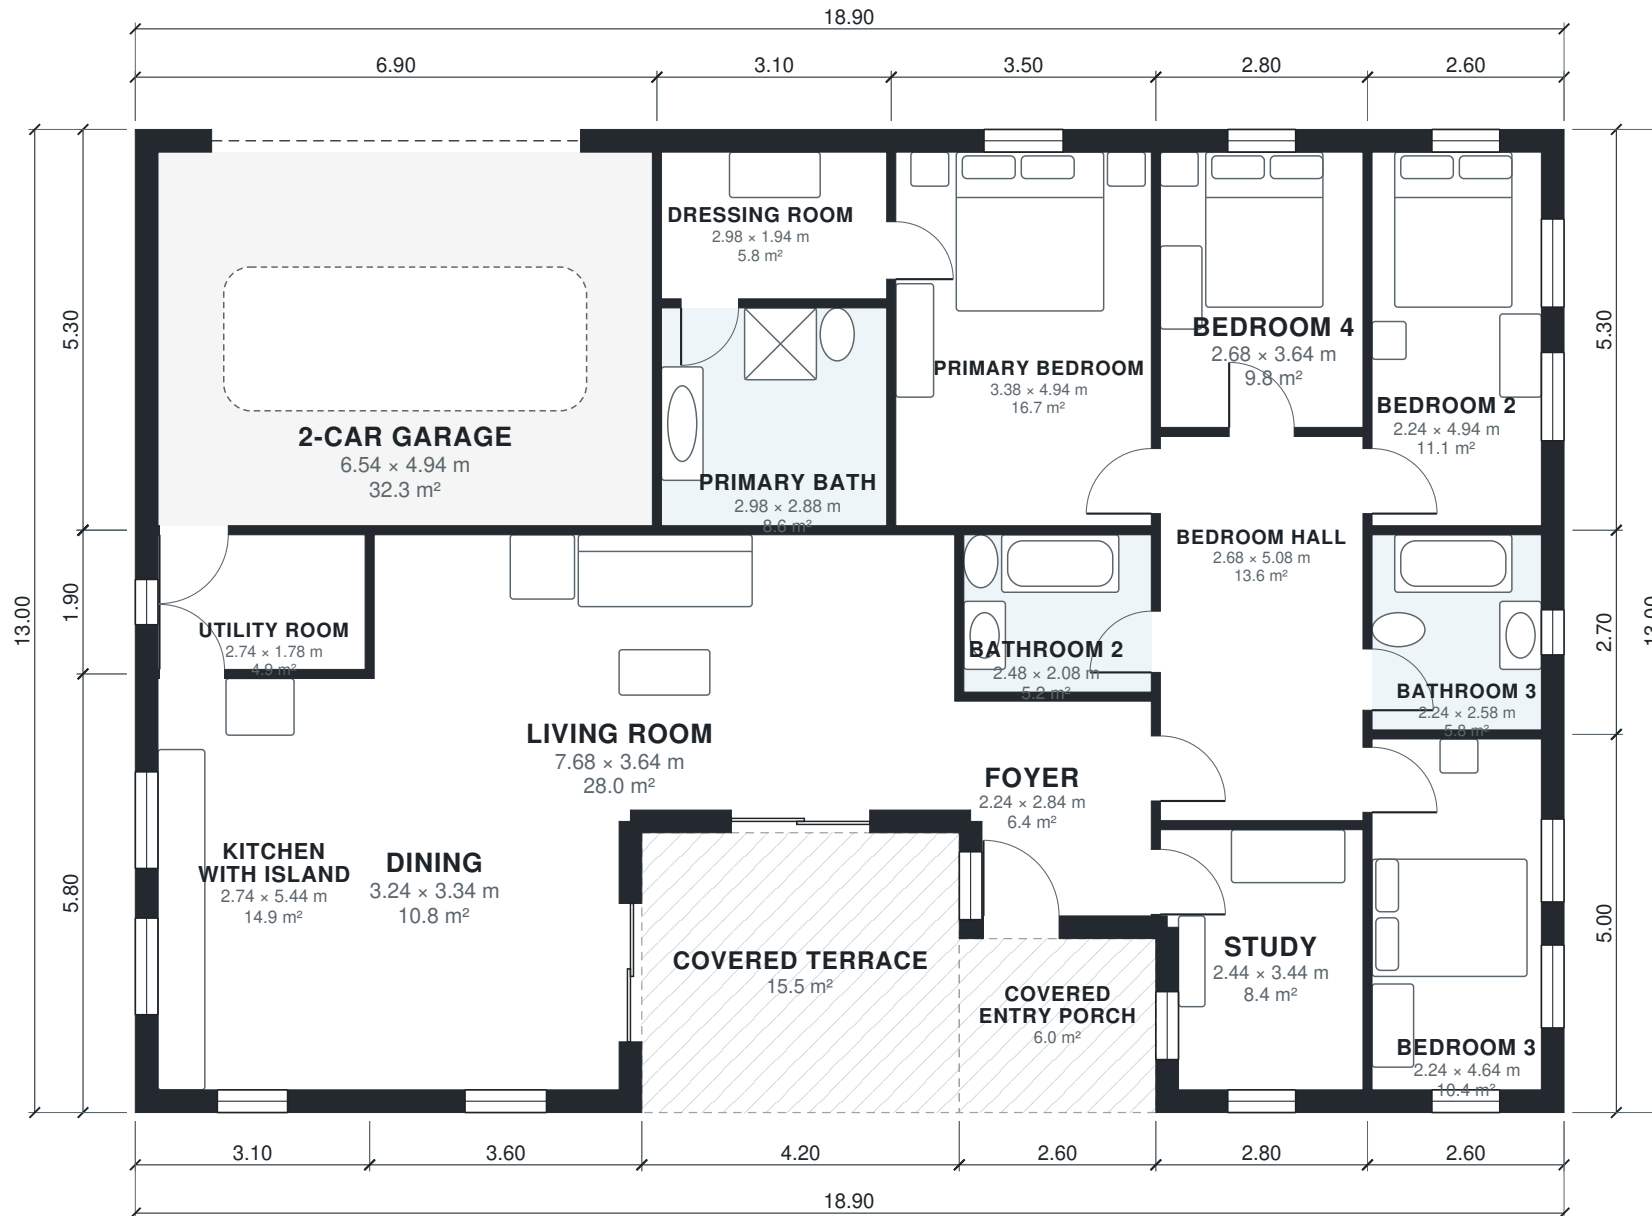

AI ARCHITECTURES

Plan Studio · ai-architectures.com

PROJECT

L-Shaped Bungalow, 4 Bed / 3 Bath

Contemporary Bungalow

SHEET TITLE

Floor Plan

GROSS AREA (THIS LEVEL)

224.2 m²

GROSS AREA (TOTAL)

224.2 m²

ENVELOPE

18.90 × 13.00 m

SCALE

1:100 on A3

DATE

2026-10-09

PROJECT NO.

190-square-meter-h

CONCEPT DESIGN — NOT FOR CONSTRUCTION OR PERMIT. Generated with AI and may contain errors. Verify all dimensions and code requirements with a licensed architect or engineer.

SHEET

A-101

Area Schedule

LEVEL	ROOM	SIZE	NET AREA	GROSS AREA
1	2-Car Garage	6.54 × 4.94 m	32.3 m²	36.6 m²
1	Bathroom 2	2.48 × 2.08 m	5.2 m²	5.7 m²
1	Bathroom 3	2.24 × 2.58 m	5.8 m²	7.0 m²
1	Bedroom 2	2.24 × 4.94 m	11.1 m²	13.8 m²
1	Bedroom 3	2.24 × 4.64 m	10.4 m²	13.0 m²
1	Bedroom 4	2.68 × 3.64 m	9.8 m²	11.2 m²
1	Bedroom Hall	2.68 × 5.08 m	13.6 m²	14.6 m²
1	Dining	3.24 × 3.34 m	10.8 m²	13.3 m²
1	Dressing Room	2.98 × 1.94 m	5.8 m²	7.1 m²
1	Foyer	2.24 × 2.84 m	6.4 m²	8.3 m²
1	Kitchen with Island	2.74 × 5.44 m	14.9 m²	18.0 m²
1	Living Room	7.68 × 3.64 m	28.0 m²	31.2 m²
1	Primary Bath	2.98 × 2.88 m	8.6 m²	9.3 m²
1	Primary Bedroom	3.38 × 4.94 m	16.7 m²	18.6 m²
1	Study	2.44 × 3.44 m	8.4 m²	10.6 m²
1	Utility Room	2.74 × 1.78 m	4.9 m²	5.9 m²
1	Covered Entry Porch (outdoor)	2.60 × 2.30 m	6.0 m²	6.0 m²
1	Covered Terrace (outdoor)	4.20 × 3.70 m	15.5 m²	15.5 m²
Total indoor			192.4 m²	224.2 m²

AI ARCHITECTURES

Plan Studio · ai-architectures.com

PROJECT

L-Shaped Bungalow, 4 Bed / 3 Bath

Contemporary Bungalow

SHEET TITLE

Area Schedule

GROSS AREA (THIS LEVEL)

224.2 m²

GROSS AREA (TOTAL)

224.2 m²

ENVELOPE

18.90 × 13.00 m

SCALE

NTS on A3

DATE

2026-10-09

PROJECT NO.

190-square-meter-h

CONCEPT DESIGN — NOT FOR CONSTRUCTION OR PERMIT. Generated with AI and may contain errors. Verify all dimensions and code requirements with a licensed architect or engineer.

SHEET

A-102

of 2