



AI ARCHITECTURES
Plan Studio · ai-architectures.com

PROJECT
Compact 2-Bedroom Single-Story Home
Modern Cottage

SHEET TITLE
Floor Plan

GROSS AREA (THIS LEVEL)
887 sq ft

GROSS AREA (TOTAL)
887 sq ft

ENVELOPE
41'-4" x 23'-0"


SCALE
1/8" = 1'-0" on Tabloid 11x17

DATE
2026-10-11

PROJECT NO.
2-bedroom-1-bath-h

CONCEPT DESIGN — NOT FOR CONSTRUCTION OR PERMIT. Generated with AI and may contain errors. Verify all dimensions and code requirements with a licensed architect or engineer.

SHEET
A-101
of 2

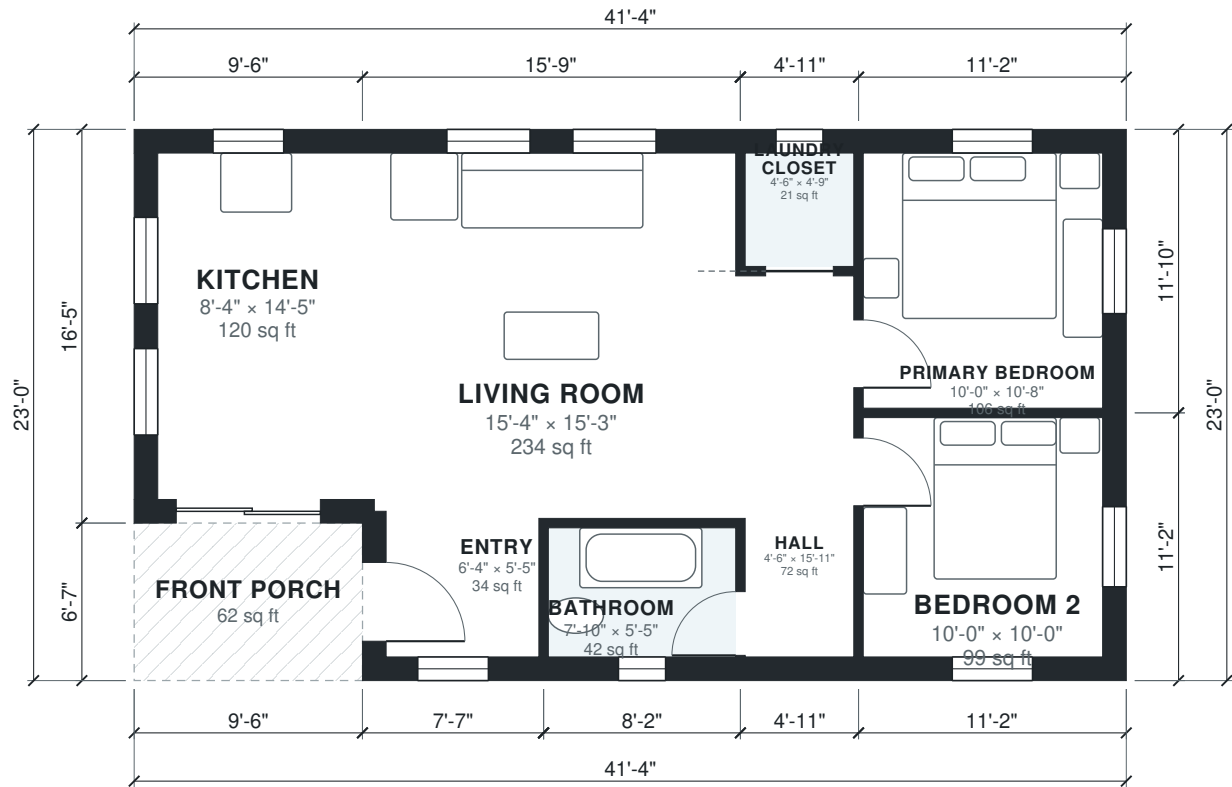

Area Schedule

LEVEL	ROOM	SIZE	NET AREA	GROSS AREA
1	Bathroom	7'-10" × 5'-5"	42 sq ft	54 sq ft
1	Bedroom 2	10'-0" × 10'-0"	99 sq ft	124 sq ft
1	Entry	6'-4" × 5'-5"	34 sq ft	50 sq ft
1	Hall	4'-6" × 15'-11"	72 sq ft	84 sq ft
1	Kitchen	8'-4" × 14'-5"	120 sq ft	156 sq ft
1	Laundry Closet	4'-6" × 4'-9"	21 sq ft	29 sq ft
1	Living Room	15'-4" × 15'-3"	234 sq ft	258 sq ft
1	Primary Bedroom	10'-0" × 10'-8"	106 sq ft	132 sq ft
1	Front Porch (outdoor)	9'-6" × 6'-7"	62 sq ft	62 sq ft
Total indoor			729 sq ft	887 sq ft

AI ARCHITECTURES

Plan Studio · ai-architectures.com

PROJECT

Compact 2-Bedroom Single-Story Home

Modern Cottage

SHEET TITLE

Area Schedule

GROSS AREA (THIS LEVEL)

887 sq ft

GROSS AREA (TOTAL)

887 sq ft

ENVELOPE

41'-4" × 23'-0"

SCALE

NTS on Tabloid 11×17

DATE

2026-10-11

PROJECT NO.

2-bedroom-1-bath-h

CONCEPT DESIGN — NOT FOR CONSTRUCTION OR PERMIT. Generated with AI and may contain errors. Verify all dimensions and code requirements with a licensed architect or engineer.

SHEET

A-102