



AI ARCHITECTURES

Plan Studio · ai-architectures.com

PROJECT

Split-Bedroom Single-Story Home

Modern Ranch

SHEET TITLE

Floor Plan

GROSS AREA (THIS LEVEL)

140.0 m²

GROSS AREA (TOTAL)

140.0 m²

ENVELOPE

16.20 × 9.40 m

SCALE



1:100 on A3

DATE

2026-10-11

PROJECT NO.

Split-Bedroom Sing

 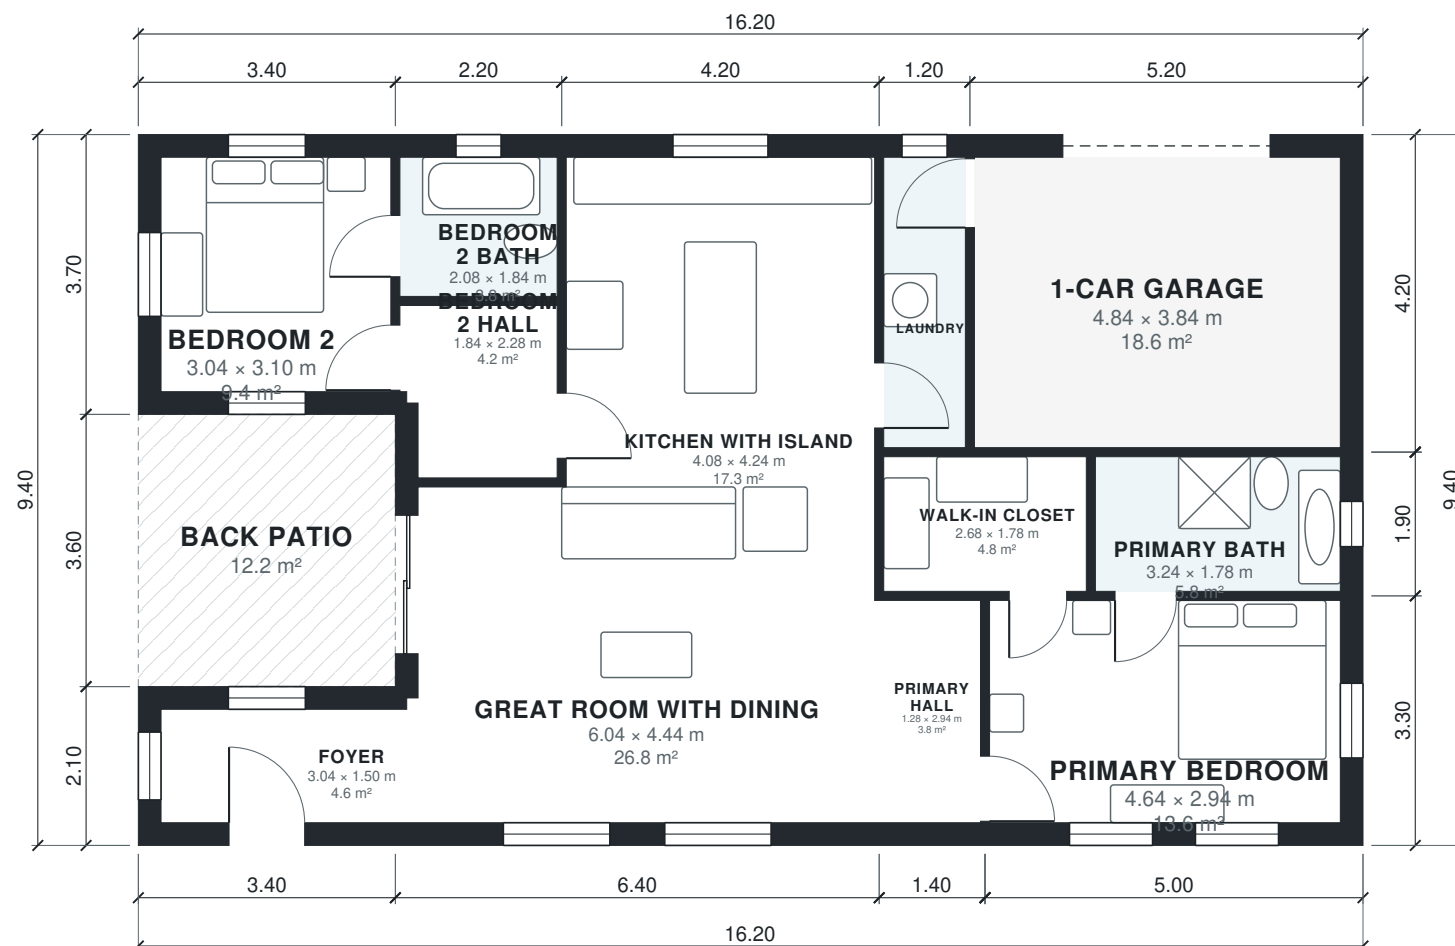

CONCEPT DESIGN — NOT FOR CONSTRUCTION OR PERMIT. Generated with AI and may contain errors. Verify all dimensions and code requirements with a licensed architect or engineer.

SHEET

A-101

of 2

Area Schedule

LEVEL	ROOM	SIZE	NET AREA	GROSS AREA
1	1-Car Garage	4.84 × 3.84 m	18.6 m²	21.8 m²
1	Bedroom 2	3.04 × 3.10 m	9.4 m²	12.6 m²
1	Bedroom 2 Bath	2.08 × 1.84 m	3.8 m²	4.8 m²
1	Bedroom 2 Hall	1.84 × 2.28 m	4.2 m²	5.3 m²
1	Foyer	3.04 × 1.50 m	4.6 m²	7.1 m²
1	Great Room with Dining	6.04 × 4.44 m	26.8 m²	30.7 m²
1	Kitchen with Island	4.08 × 4.24 m	17.3 m²	19.3 m²
1	Laundry	1.08 × 3.84 m	4.2 m²	5.0 m²
1	Primary Bath	3.24 × 1.78 m	5.8 m²	6.8 m²
1	Primary Bedroom	4.64 × 2.94 m	13.6 m²	16.5 m²
1	Primary Hall	1.28 × 2.94 m	3.8 m²	4.6 m²
1	Walk-in Closet	2.68 × 1.78 m	4.8 m²	5.3 m²
1	Back Patio (outdoor)	3.40 × 3.60 m	12.2 m²	12.2 m²
Total indoor			116.8 m²	140.0 m²

AI ARCHITECTURES

Plan Studio · ai-architectures.com

PROJECT

Split-Bedroom Single-Story Home

Modern Ranch

SHEET TITLE

Area Schedule

GROSS AREA (THIS LEVEL)

140.0 m²

GROSS AREA (TOTAL)

140.0 m²

ENVELOPE

16.20 × 9.40 m

SCALE

NTS on A3

DATE

2026-10-11

PROJECT NO.

Split-Bedroom Sing

CONCEPT DESIGN — NOT FOR CONSTRUCTION OR PERMIT. Generated with AI and may contain errors. Verify all dimensions and code requirements with a licensed architect or engineer.

SHEET

A-102

of 2