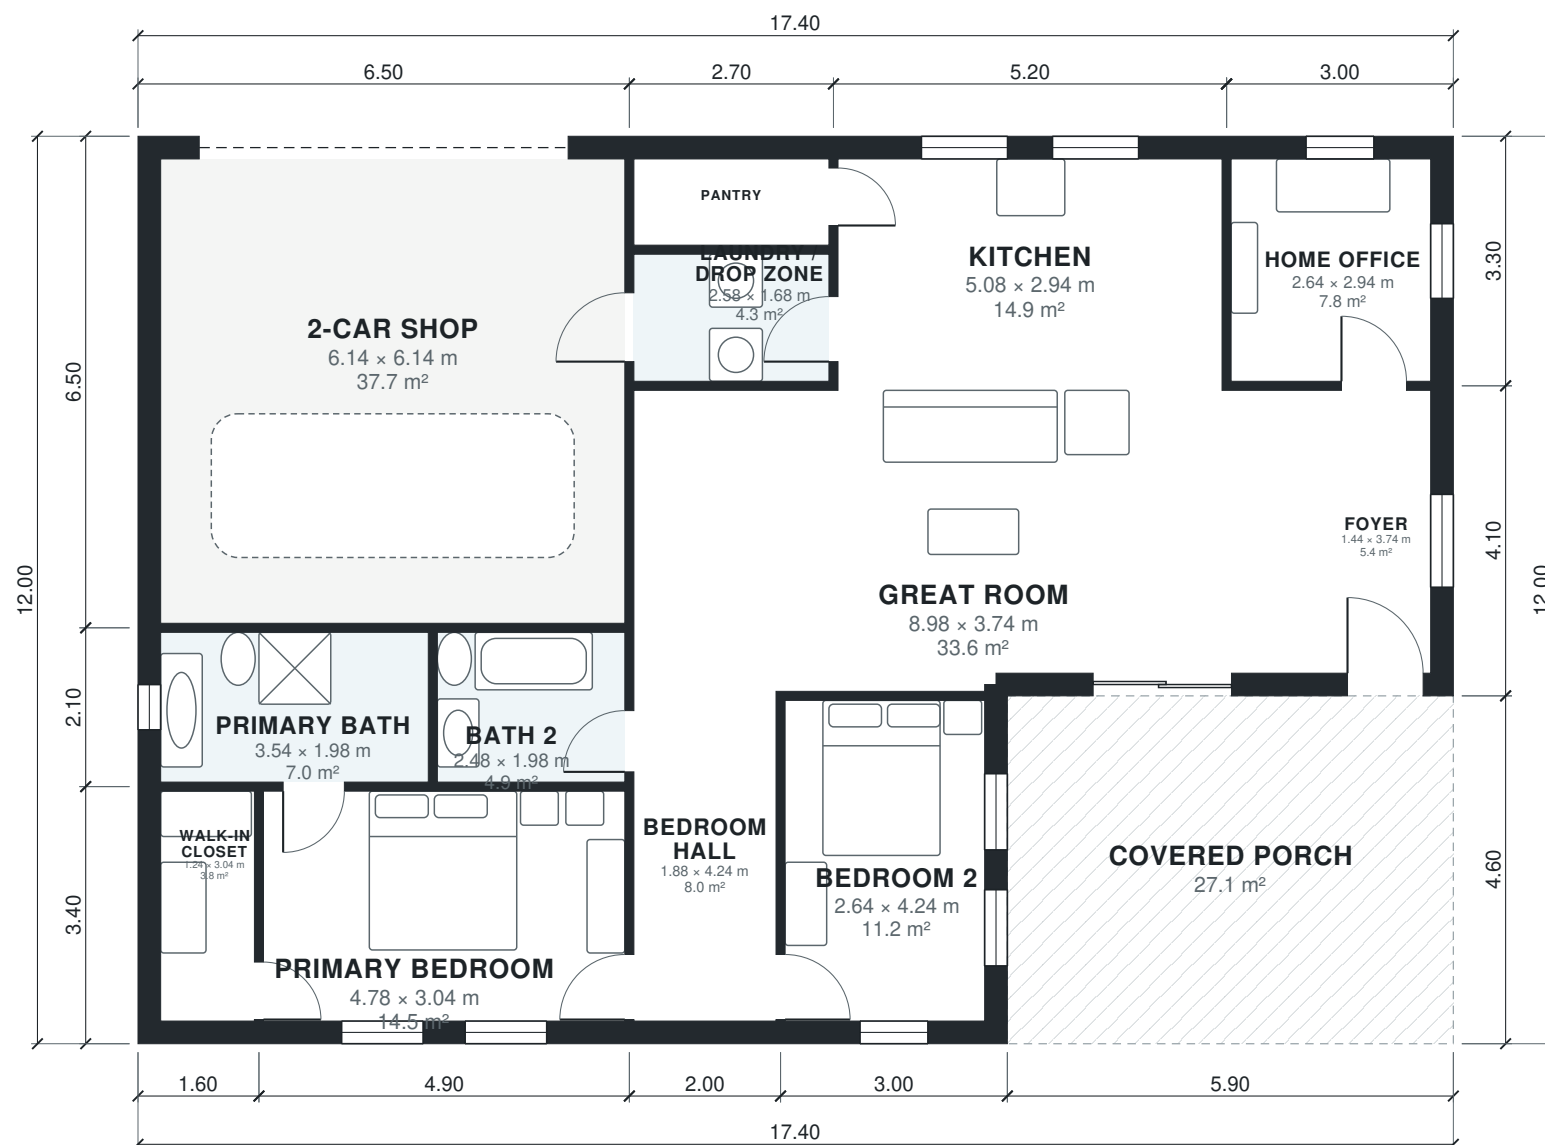


AI ARCHITECTURES

Plan Studio · ai-architectures.com

PROJECT

Barndominium with Shop and Porch

Modern Barndominium

SHEET TITLE

Floor Plan

GROSS AREA (THIS LEVEL)

181.7 m²

GROSS AREA (TOTAL)

181.7 m²

ENVELOPE

17.40 × 12.00 m

SCALE

1:100 on A3

DATE

2026-10-11

PROJECT NO.

Barndominium with

CONCEPT DESIGN — NOT FOR CONSTRUCTION OR PERMIT. Generated with AI and may contain errors. Verify all dimensions and code requirements with a licensed architect or engineer.

SHEET

A-101

of 2

Area Schedule

LEVEL	ROOM	SIZE	NET AREA	GROSS AREA
1	2-Car Shop	6.14 × 6.14 m	37.7 m²	42.2 m²
1	Bath 2	2.48 × 1.98 m	4.9 m²	5.5 m²
1	Bedroom 2	2.64 × 4.24 m	11.2 m²	13.8 m²
1	Bedroom Hall	1.88 × 4.24 m	8.0 m²	9.2 m²
1	Foyer	1.44 × 3.74 m	5.4 m²	7.4 m²
1	Great Room	8.98 × 3.74 m	33.6 m²	37.3 m²
1	Home Office	2.64 × 2.94 m	7.8 m²	9.9 m²
1	Kitchen	5.08 × 2.94 m	14.9 m²	17.2 m²
1	Laundry / Drop Zone	2.58 × 1.68 m	4.3 m²	4.9 m²
1	Pantry	2.58 × 1.14 m	2.9 m²	4.0 m²
1	Primary Bath	3.54 × 1.98 m	7.0 m²	8.2 m²
1	Primary Bedroom	4.78 × 3.04 m	14.5 m²	16.7 m²
1	Walk-in Closet	1.24 × 3.04 m	3.8 m²	5.4 m²
1	Covered Porch (outdoor)	5.90 × 4.60 m	27.1 m²	27.1 m²
Total indoor			156.0 m²	181.7 m²

AI ARCHITECTURES

Plan Studio · ai-architectures.com

PROJECT

Barndominium with Shop and Porch

Modern Barndominium

SHEET TITLE

Area Schedule

GROSS AREA (THIS LEVEL)

181.7 m²

GROSS AREA (TOTAL)

181.7 m²

ENVELOPE

17.40 × 12.00 m

SCALE

NTS on A3

DATE

2026-10-11

PROJECT NO.

Barndominium with

CONCEPT DESIGN — NOT FOR CONSTRUCTION OR PERMIT. Generated with AI and may contain errors. Verify all dimensions and code requirements with a licensed architect or engineer.

SHEET

A-102