



AI ARCHITECTURES

Plan Studio · ai-architectures.com

PROJECT

Two-Bedroom Bungalow with Deep Front Porch

Craftsman Bungalow

SHEET TITLE

Floor Plan

GROSS AREA (THIS LEVEL)

1,141 sq ft

GROSS AREA (TOTAL)

1,141 sq ft

ENVELOPE

32'-10" x 38'-9"

SCALE

1/8" = 1'-0" on Tabloid 11x17

DATE

2026-10-11

PROJECT NO.


2-bedroom-bungalow

CONCEPT DESIGN — NOT FOR CONSTRUCTION OR PERMIT. Generated with AI and may contain errors. Verify all dimensions and code requirements with a licensed architect or engineer.

SHEET

A-101

of 2

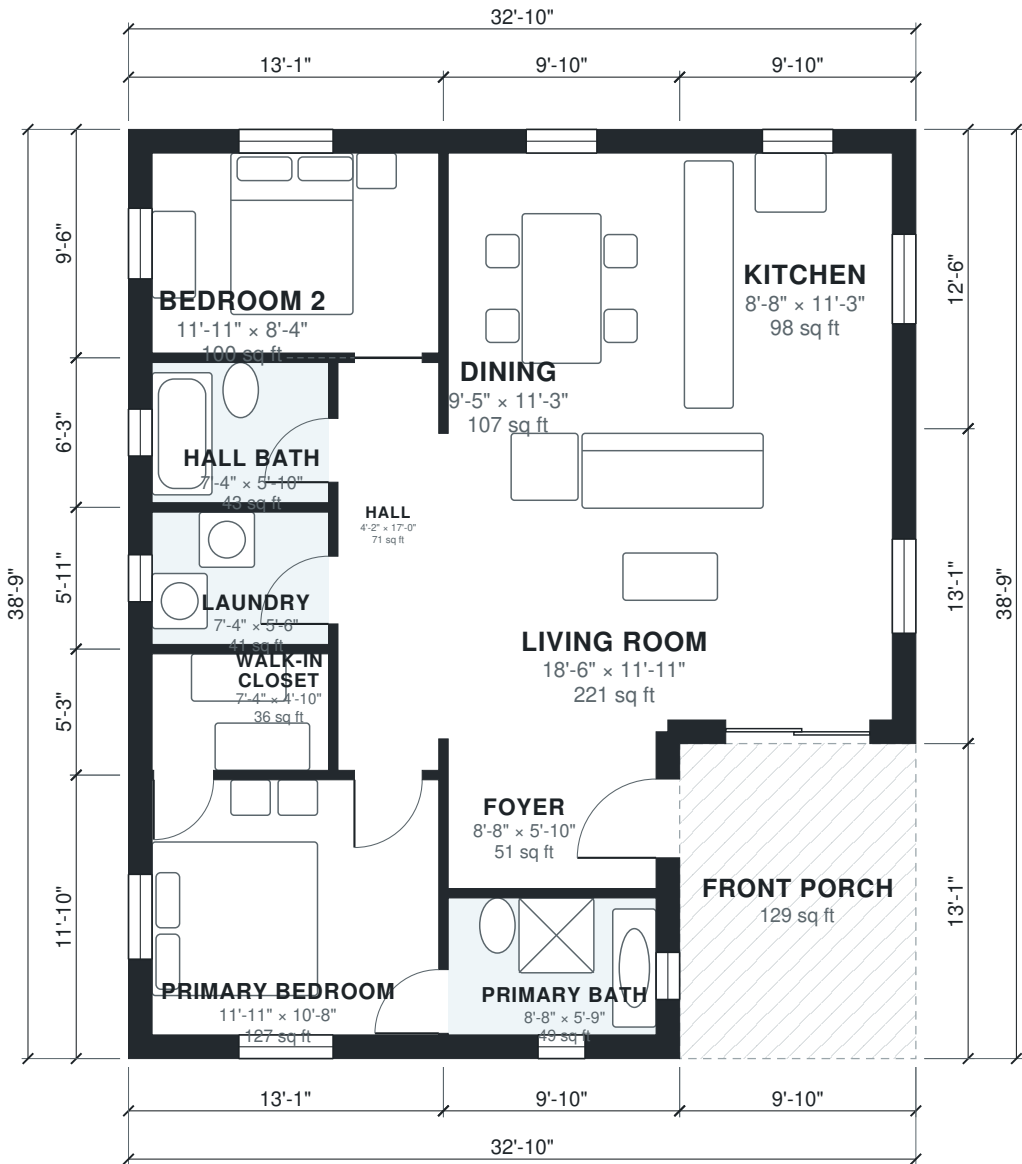

Area Schedule

| LEVEL        | ROOM                  | SIZE             | NET AREA  | GROSS AREA  |
|--------------|-----------------------|------------------|-----------|-------------|
| 1            | Bedroom 2             | 11'-11" × 8'-4"  | 100 sq ft | 125 sq ft   |
| 1            | Dining                | 9'-5" × 11'-3"   | 107 sq ft | 123 sq ft   |
| 1            | Foyer                 | 8'-8" × 5'-10"   | 51 sq ft  | 61 sq ft    |
| 1            | Hall                  | 4'-2" × 17'-0"   | 71 sq ft  | 80 sq ft    |
| 1            | Hall Bath             | 7'-4" × 5'-10"   | 43 sq ft  | 53 sq ft    |
| 1            | Kitchen               | 8'-8" × 11'-3"   | 98 sq ft  | 123 sq ft   |
| 1            | Laundry               | 7'-4" × 5'-6"    | 40 sq ft  | 50 sq ft    |
| 1            | Living Room           | 18'-6" × 11'-11" | 221 sq ft | 258 sq ft   |
| 1            | Primary Bath          | 8'-8" × 5'-9"    | 49 sq ft  | 68 sq ft    |
| 1            | Primary Bedroom       | 11'-11" × 10'-8" | 127 sq ft | 155 sq ft   |
| 1            | Walk-in Closet        | 7'-4" × 4'-10"   | 36 sq ft  | 45 sq ft    |
| 1            | Front Porch (outdoor) | 9'-10" × 13'-1"  | 129 sq ft | 129 sq ft   |
| Total indoor |                       |                  | 942 sq ft | 1,141 sq ft |

AI ARCHITECTURES

Plan Studio · ai-architectures.com

PROJECT

Two-Bedroom Bungalow with Deep Front Porch

Craftsman Bungalow

SHEET TITLE

Area Schedule

GROSS AREA (THIS LEVEL)

1,141 sq ft

GROSS AREA (TOTAL)

1,141 sq ft

ENVELOPE

32'-10" × 38'-9"

SCALE

NTS on Tabloid 11×17

DATE

2026-10-11

PROJECT NO.

2-bedroom-bungalow

CONCEPT DESIGN — NOT FOR CONSTRUCTION OR PERMIT. Generated with AI and may contain errors. Verify all dimensions and code requirements with a licensed architect or engineer.

SHEET

A-102