


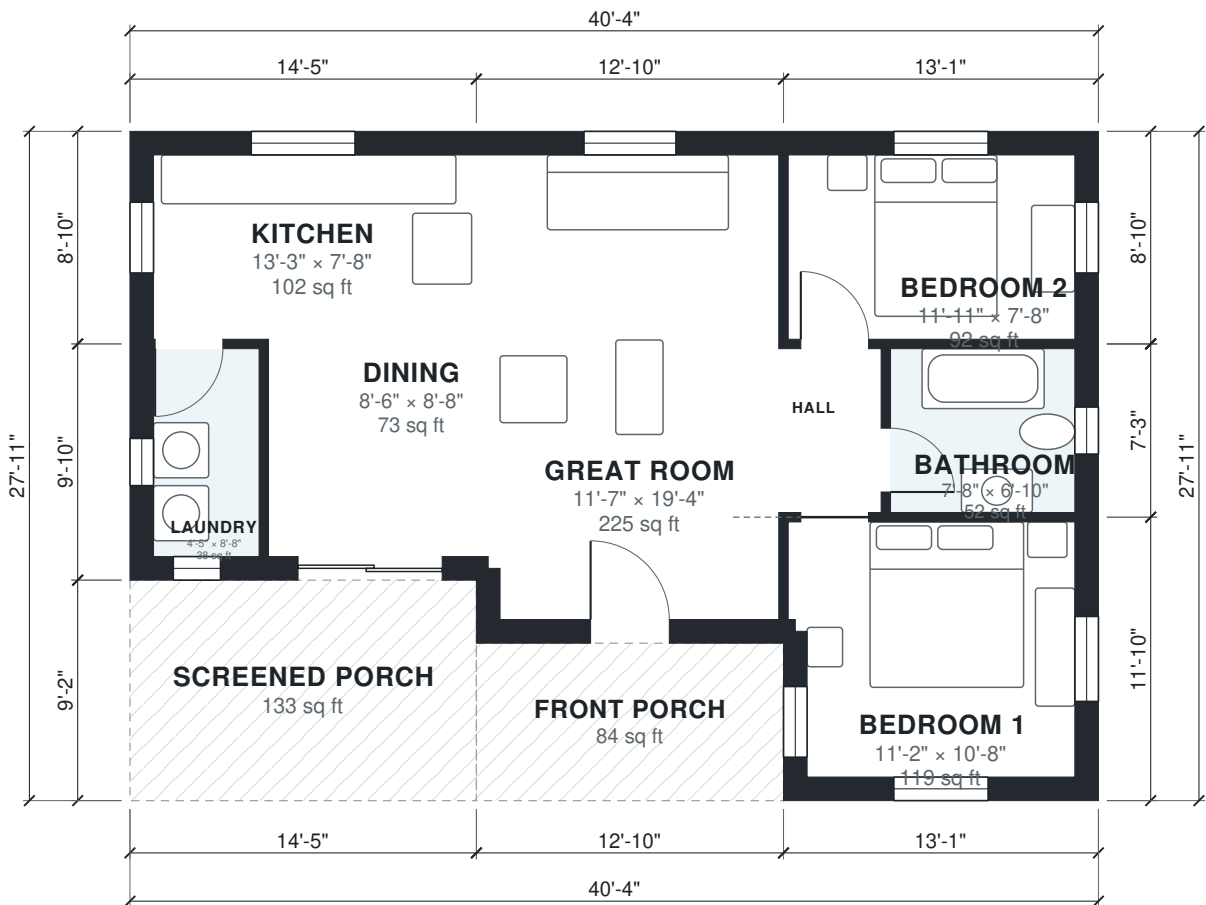

AI ARCHITECTURES Plan Studio · ai-architectures.com
PROJECT Two-Bedroom Cabin with Screened P Rustic Cabin
SHEET TITLE Floor Plan
GROSS AREA (THIS LEVEL) 909 sq ft
GROSS AREA (TOTAL) 909 sq ft
ENVELOPE 40'-4" × 27'-11"
SCALE 1/8" = 1'-0" on Tabloid 11×17
DATE 2026-10-11
PROJECT NO. 2-bedroom-cabin-pl
CONCEPT DESIGN — NOT FOR CONSTRUCTION OR PERMIT. Generated with AI and may contain errors. Verify all dimensions and code requirements with a licensed architect or engineer.
SHEET A-101 of 2



Area Schedule

LEVEL	ROOM	SIZE	NET AREA	GROSS AREA
1	Bathroom	7'-8" × 6'-10"	52 sq ft	64 sq ft
1	Bedroom 1	11'-2" × 10'-8"	119 sq ft	155 sq ft
1	Bedroom 2	11'-11" × 7'-8"	92 sq ft	116 sq ft
1	Dining	8'-6" × 8'-8"	73 sq ft	87 sq ft
1	Great Room	11'-7" × 19'-4"	225 sq ft	273 sq ft
1	Hall	3'-10" × 6'-10"	26 sq ft	31 sq ft
1	Kitchen	13'-3" × 7'-8"	102 sq ft	128 sq ft
1	Laundry	4'-5" × 8'-8"	38 sq ft	55 sq ft
1	Front Porch (outdoor)	12'-10" × 6'-7"	84 sq ft	84 sq ft
1	Screened Porch (outdoor)	14'-5" × 9'-2"	133 sq ft	133 sq ft
Total indoor			727 sq ft	909 sq ft

AI ARCHITECTURES

Plan Studio · ai-architectures.com

PROJECT

Two-Bedroom Cabin with Screened P

Rustic Cabin

SHEET TITLE

Area Schedule

GROSS AREA (THIS LEVEL)

909 sq ft

GROSS AREA (TOTAL)

909 sq ft

ENVELOPE

40'-4" × 27'-11"

SCALE

NTS on Tabloid 11×17

DATE

2026-10-11

PROJECT NO.

2-bedroom-cabin-pl

CONCEPT DESIGN — NOT FOR CONSTRUCTION OR PERMIT. Generated with AI and may contain errors. Verify all dimensions and code requirements with a licensed architect or engineer.

SHEET

A-102