



AI ARCHITECTURES

Plan Studio · ai-architectures.com

PROJECT

Cabin with Sleeping Loft

Rustic Mountain Cabin

SHEET TITLE

First Floor Plan

GROSS AREA (THIS LEVEL)

736 sq ft

GROSS AREA (TOTAL)

1,027 sq ft

ENVELOPE

30'-6" x 26'-3"

SCALE

1/8" = 1'-0" on Tabloid 11x17

DATE

2026-10-11

PROJECT NO.


2-bedroom-cabin-wi

CONCEPT DESIGN — NOT FOR CONSTRUCTION OR PERMIT. Generated with AI and may contain errors. Verify all dimensions and code requirements with a licensed architect or engineer.

SHEET

A-101

of 3

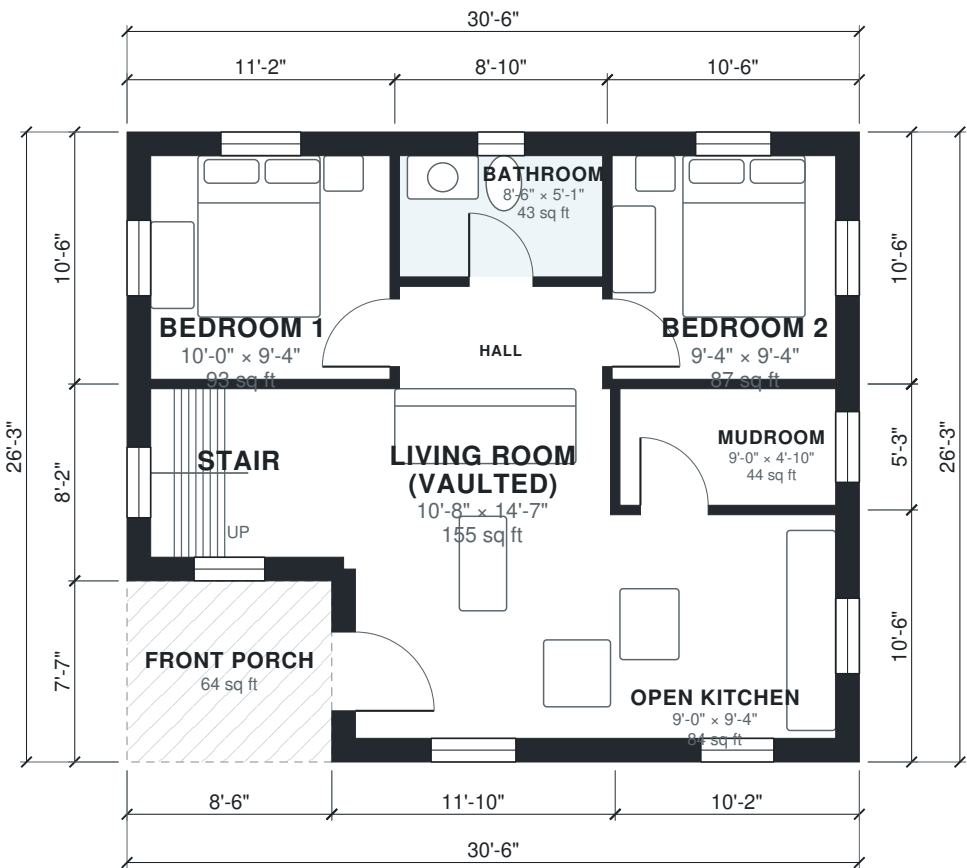



AI ARCHITECTURES

Plan Studio · ai-architectures.com

PROJECT

Cabin with Sleeping Loft

Rustic Mountain Cabin

SHEET TITLE

Second Floor Plan

GROSS AREA (THIS LEVEL)

290 sq ft

GROSS AREA (TOTAL)

1,027 sq ft

ENVELOPE

30'-6" × 26'-3"

SCALE

1/8" = 1'-0" on Tabloid 11×17

DATE

2026-10-11

PROJECT NO.


2-bedroom-cabin-wi

CONCEPT DESIGN — NOT FOR CONSTRUCTION OR PERMIT. Generated with AI and may contain errors. Verify all dimensions and code requirements with a licensed architect or engineer.

SHEET

A-102

of 3

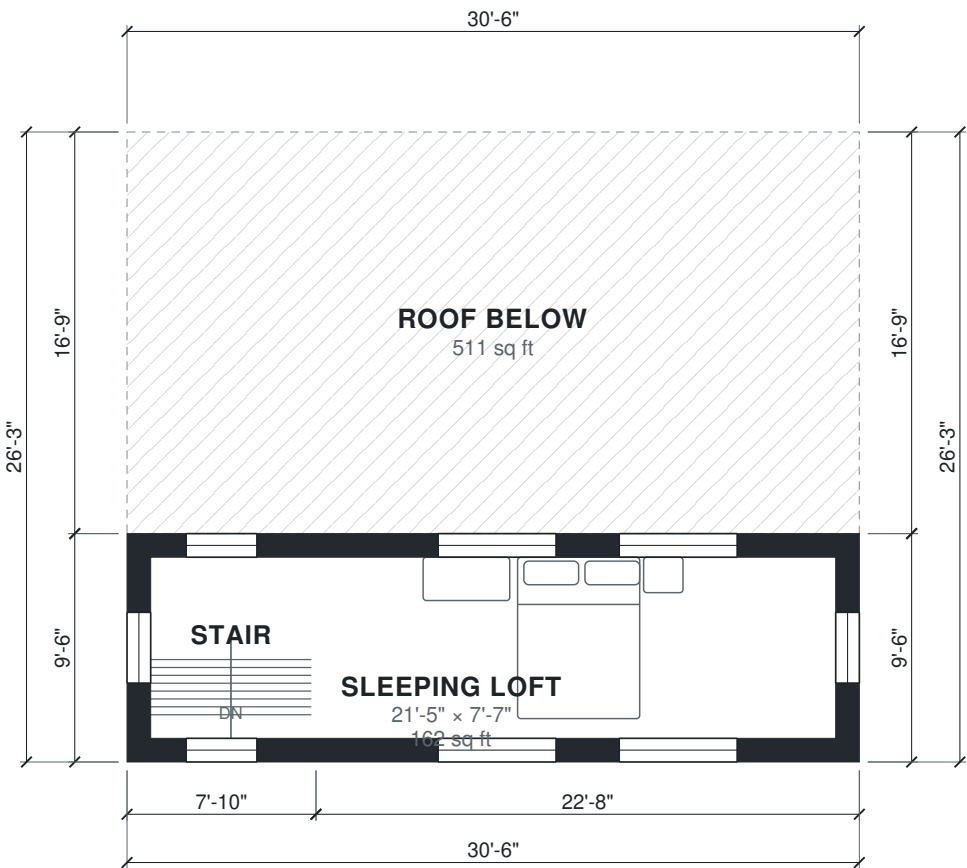

Area Schedule

LEVEL	ROOM	SIZE	NET AREA	GROSS AREA
1	Bathroom	8'-6" × 5'-1"	43 sq ft	55 sq ft
1	Bedroom 1	10'-0" × 9'-4"	93 sq ft	117 sq ft
1	Bedroom 2	9'-4" × 9'-4"	87 sq ft	110 sq ft
1	Hall	8'-6" × 3'-10"	33 sq ft	38 sq ft
1	Living Room (vaulted)	10'-8" × 14'-7"	155 sq ft	186 sq ft
1	Mudroom	9'-0" × 4'-10"	44 sq ft	53 sq ft
1	Open Kitchen	9'-0" × 9'-4"	84 sq ft	107 sq ft
1	Stair	7'-4" × 7'-0"	52 sq ft	70 sq ft
1	Front Porch (outdoor)	8'-6" × 7'-7"	64 sq ft	64 sq ft
2	Sleeping Loft	21'-5" × 7'-7"	162 sq ft	215 sq ft
2	Stair	6'-8" × 7'-7"	50 sq ft	75 sq ft
2	Roof Below (outdoor)	30'-6" × 16'-9"	511 sq ft	511 sq ft
Total indoor			802 sq ft	1,027 sq ft

AI ARCHITECTURES

Plan Studio · ai-architectures.com

PROJECT

Cabin with Sleeping Loft

Rustic Mountain Cabin

SHEET TITLE

Area Schedule

GROSS AREA (THIS LEVEL)

736 sq ft

GROSS AREA (TOTAL)

1,027 sq ft

ENVELOPE

30'-6" × 26'-3"

SCALE

NTS on Tabloid 11×17

DATE

2026-10-11

PROJECT NO.

2-bedroom-cabin-wi

CONCEPT DESIGN — NOT FOR CONSTRUCTION OR PERMIT. Generated with AI and may contain errors. Verify all dimensions and code requirements with a licensed architect or engineer.

SHEET

A-103