



AI ARCHITECTURES

Plan Studio · ai-architectures.com

PROJECT

Three-Container Home, 960 sq ft

Industrial Container Modern

SHEET TITLE

Floor Plan

GROSS AREA (THIS LEVEL)

836 sq ft

GROSS AREA (TOTAL)

836 sq ft

ENVELOPE

24'-0" x 40'-0"

SCALE

1/8" = 1'-0" on Tabloid 11x17

DATE

2026-10-11

PROJECT NO.


2-bedroom-containe

CONCEPT DESIGN — NOT FOR CONSTRUCTION OR PERMIT. Generated with AI and may contain errors. Verify all dimensions and code requirements with a licensed architect or engineer.

SHEET

A-101

of 2

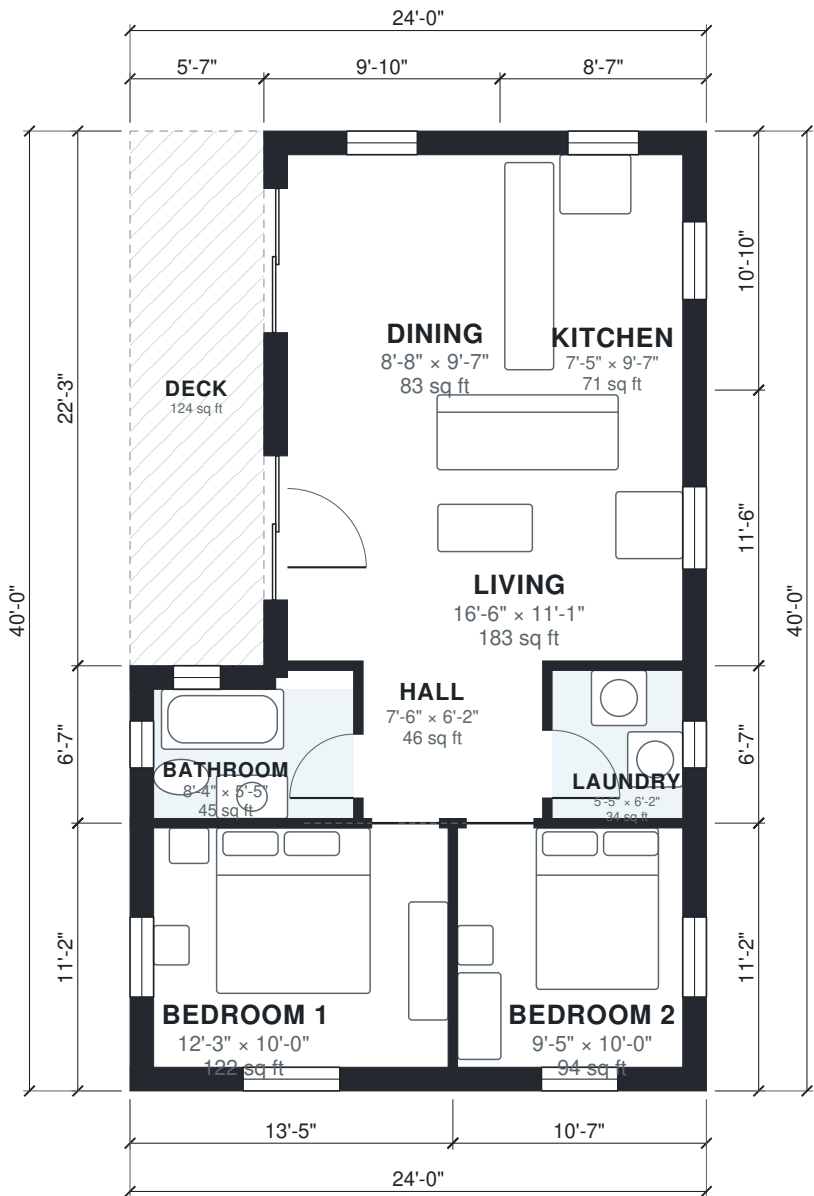

Area Schedule

LEVEL	ROOM	SIZE	NET AREA	GROSS AREA
1	Bathroom	8'-4" × 5'-5"	45 sq ft	62 sq ft
1	Bedroom 1	12'-3" × 10'-0"	122 sq ft	150 sq ft
1	Bedroom 2	9'-5" × 10'-0"	94 sq ft	118 sq ft
1	Dining	8'-8" × 9'-7"	83 sq ft	106 sq ft
1	Hall	7'-6" × 6'-2"	46 sq ft	52 sq ft
1	Kitchen	7'-5" × 9'-7"	71 sq ft	93 sq ft
1	Laundry	5'-5" × 6'-2"	34 sq ft	43 sq ft
1	Living	16'-6" × 11'-1"	183 sq ft	212 sq ft
1	Deck (outdoor)	5'-7" × 22'-3"	124 sq ft	124 sq ft
Total indoor			678 sq ft	836 sq ft

AI ARCHITECTURES

Plan Studio · ai-architectures.com

PROJECT

Three-Container Home, 960 sq ft

Industrial Container Modern

SHEET TITLE

Area Schedule

GROSS AREA (THIS LEVEL)

836 sq ft

GROSS AREA (TOTAL)

836 sq ft

ENVELOPE

24'-0" × 40'-0"

SCALE

NTS on Tabloid 11×17

DATE

2026-10-11

PROJECT NO.

2-bedroom-containe

CONCEPT DESIGN — NOT FOR CONSTRUCTION OR PERMIT. Generated with AI and may contain errors. Verify all dimensions and code requirements with a licensed architect or engineer.

SHEET

A-102

of 2