



AI ARCHITECTURES

Plan Studio · ai-architectures.com

PROJECT

Craftsman Cottage 2BR/1BA

Craftsman

SHEET TITLE

Floor Plan

GROSS AREA (THIS LEVEL)

1,132 sq ft

GROSS AREA (TOTAL)

1,132 sq ft

ENVELOPE

46'-11" x 26'-3"

SCALE

1/8" = 1'-0" on Tabloid 11x17

DATE

2026-10-11

PROJECT NO.


2-bedroom-craftsma

CONCEPT DESIGN — NOT FOR CONSTRUCTION OR PERMIT. Generated with AI and may contain errors. Verify all dimensions and code requirements with a licensed architect or engineer.

SHEET

A-101

of 2

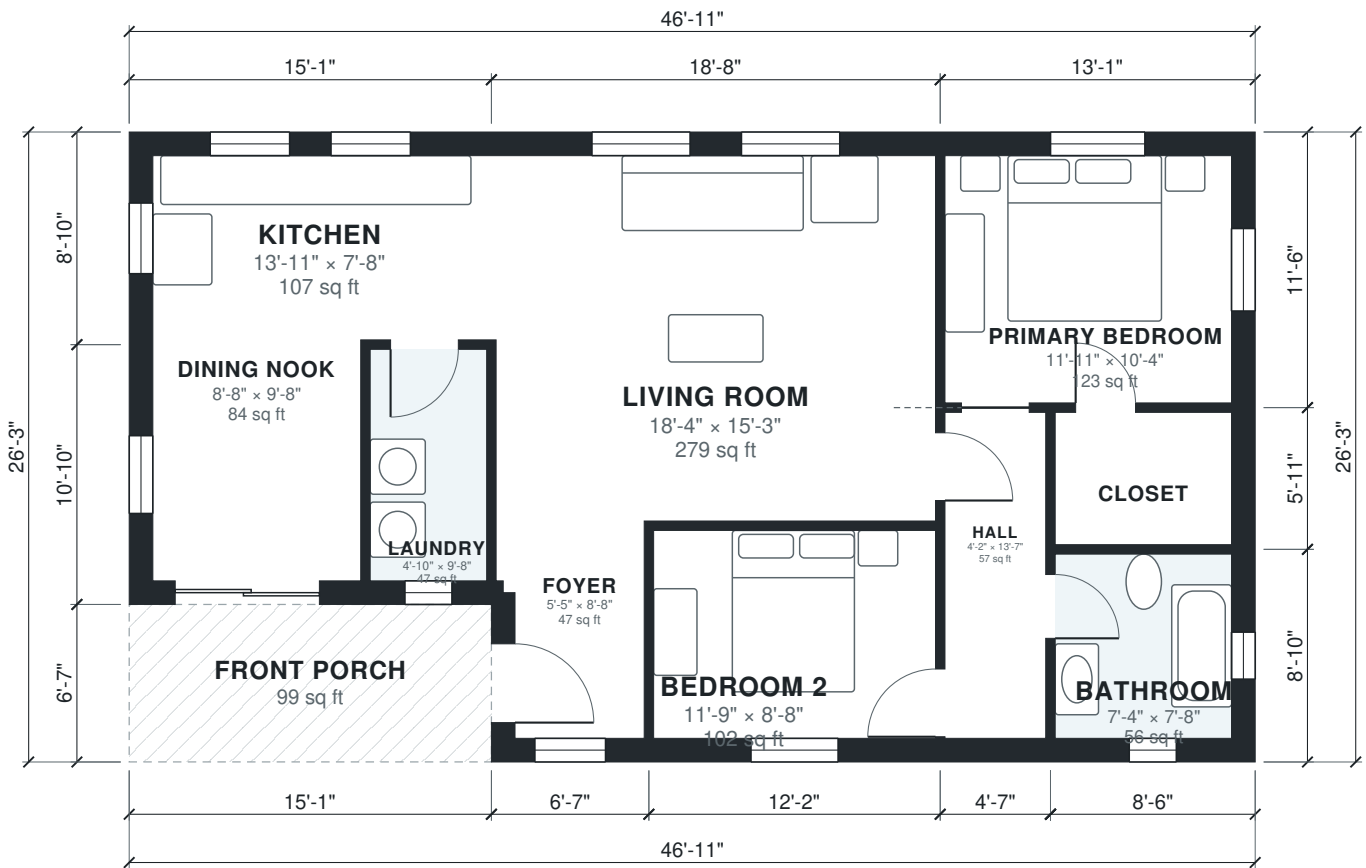

Area Schedule

LEVEL	ROOM	SIZE	NET AREA	GROSS AREA
1	Bathroom	7'-4" × 7'-8"	56 sq ft	76 sq ft
1	Bedroom 2	11'-9" × 8'-8"	102 sq ft	119 sq ft
1	Closet	7'-4" × 5'-6"	40 sq ft	50 sq ft
1	Dining Nook	8'-8" × 9'-8"	84 sq ft	107 sq ft
1	Foyer	5'-5" × 8'-8"	47 sq ft	65 sq ft
1	Hall	4'-2" × 13'-7"	57 sq ft	68 sq ft
1	Kitchen	13'-11" × 7'-8"	107 sq ft	134 sq ft
1	Laundry	4'-10" × 9'-8"	47 sq ft	57 sq ft
1	Living Room	18'-4" × 15'-3"	279 sq ft	307 sq ft
1	Primary Bedroom	11'-11" × 10'-4"	123 sq ft	151 sq ft
1	Front Porch (outdoor)	15'-1" × 6'-7"	99 sq ft	99 sq ft
Total indoor			941 sq ft	1,132 sq ft

AI ARCHITECTURES

Plan Studio · ai-architectures.com

PROJECT

Craftsman Cottage 2BR/1BA

Craftsman

SHEET TITLE

Area Schedule

GROSS AREA (THIS LEVEL)

1,132 sq ft

GROSS AREA (TOTAL)

1,132 sq ft

ENVELOPE

46'-11" × 26'-3"

SCALE

NTS on Tabloid 11×17

DATE

2026-10-11

PROJECT NO.

2-bedroom-craftsma

CONCEPT DESIGN — NOT FOR CONSTRUCTION OR PERMIT. Generated with AI and may contain errors. Verify all dimensions and code requirements with a licensed architect or engineer.

SHEET

A-102