


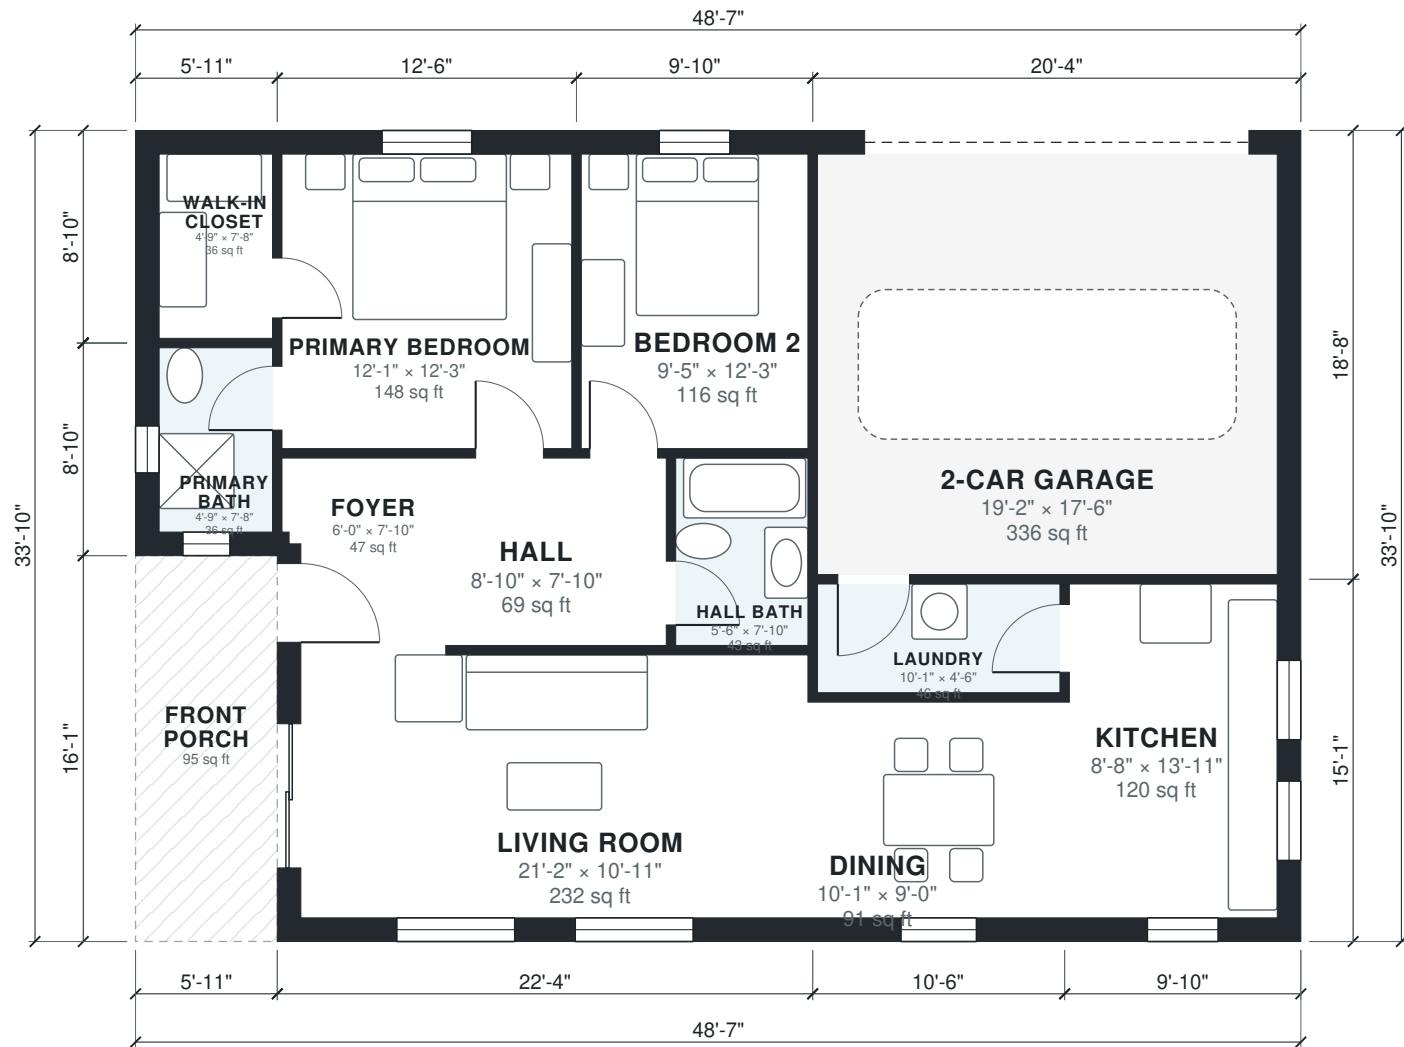

|   |
|---|
| AI ARCHITECTURES<br>Plan Studio · ai-architectures.com   |
| PROJECT<br>Single-Story 2BR/2BA Ranch<br>Traditional Ranch   |
| SHEET TITLE<br>Floor Plan   |
| GROSS AREA (THIS LEVEL)<br>1,546 sq ft   |
| GROSS AREA (TOTAL)<br>1,546 sq ft   |
| ENVELOPE<br>48'-7" × 33'-10"   |
| SCALE<br>1/8" = 1'-0" on Tabloid 11×17   |
| DATE<br>2026-10-11   |
| PROJECT NO.<br>2-bedroom-house-pl   |
| CONCEPT DESIGN — NOT FOR CONSTRUCTION OR PERMIT. Generated with AI and may contain errors. Verify all dimensions and code requirements with a licensed architect or engineer. |
| SHEET<br>A-101<br>of 2   |



Area Schedule

| LEVEL        | ROOM                  | SIZE             | NET AREA    | GROSS AREA  |
|--------------|-----------------------|------------------|-------------|-------------|
| 1            | 2-Car Garage          | 19'-2" × 17'-6"  | 336 sq ft   | 380 sq ft   |
| 1            | Bedroom 2             | 9'-5" × 12'-3"   | 116 sq ft   | 132 sq ft   |
| 1            | Dining                | 10'-1" × 9'-0"   | 91 sq ft    | 107 sq ft   |
| 1            | Foyer                 | 6'-0" × 7'-10"   | 47 sq ft    | 59 sq ft    |
| 1            | Hall                  | 8'-10" × 7'-10"  | 69 sq ft    | 75 sq ft    |
| 1            | Hall Bath             | 5'-6" × 7'-10"   | 43 sq ft    | 48 sq ft    |
| 1            | Kitchen               | 8'-8" × 13'-11"  | 120 sq ft   | 149 sq ft   |
| 1            | Laundry               | 10'-1" × 4'-6"   | 46 sq ft    | 52 sq ft    |
| 1            | Living Room           | 21'-2" × 10'-11" | 232 sq ft   | 271 sq ft   |
| 1            | Primary Bath          | 4'-9" × 7'-8"    | 36 sq ft    | 52 sq ft    |
| 1            | Primary Bedroom       | 12'-1" × 12'-3"  | 148 sq ft   | 168 sq ft   |
| 1            | Walk-in Closet        | 4'-9" × 7'-8"    | 36 sq ft    | 52 sq ft    |
| 1            | Front Porch (outdoor) | 5'-11" × 16'-1"  | 95 sq ft    | 95 sq ft    |
| Total indoor |                       |                  | 1,320 sq ft | 1,546 sq ft |

AI ARCHITECTURES

Plan Studio · ai-architectures.com

PROJECT  
Single-Story 2BR/2BA Ranch  
Traditional Ranch

SHEET TITLE  
Area Schedule

GROSS AREA (THIS LEVEL)  
1,546 sq ft

GROSS AREA (TOTAL)  
1,546 sq ft

ENVELOPE  
48'-7" × 33'-10"

SCALE  
NTS on Tabloid 11×17

DATE  
2026-10-11

PROJECT NO.  
2-bedroom-house-pl

CONCEPT DESIGN — NOT FOR CONSTRUCTION OR PERMIT. Generated with AI and may contain errors. Verify all dimensions and code requirements with a licensed architect or engineer.

SHEET

A-102