



AI ARCHITECTURES

Plan Studio · ai-architectures.com

PROJECT

600 sq ft Two-Bedroom Tiny House

Modern Cottage

SHEET TITLE

Floor Plan

GROSS AREA (THIS LEVEL)

601 sq ft

GROSS AREA (TOTAL)

601 sq ft

ENVELOPE

23'-7" × 27'-7"

SCALE

1/8" = 1'-0" on Tabloid 11×17

DATE

2026-10-11

PROJECT NO.


2-bedroom-tiny-hou

CONCEPT DESIGN — NOT FOR CONSTRUCTION OR PERMIT. Generated with AI and may contain errors. Verify all dimensions and code requirements with a licensed architect or engineer.

SHEET

A-101

of 2

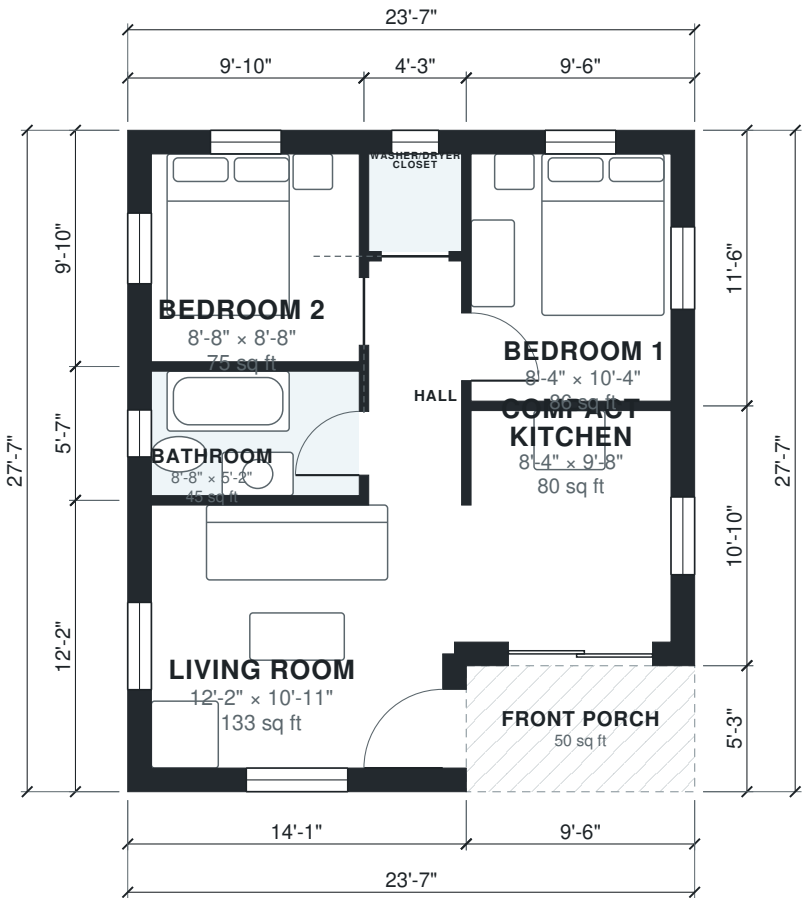

Area Schedule

LEVEL	ROOM	SIZE	NET AREA	GROSS AREA
1	Bathroom	8'-8" × 5'-2"	45 sq ft	55 sq ft
1	Bedroom 1	8'-4" × 10'-4"	86 sq ft	109 sq ft
1	Bedroom 2	8'-8" × 8'-8"	75 sq ft	97 sq ft
1	Compact Kitchen	8'-4" × 9'-8"	80 sq ft	103 sq ft
1	Hall	3'-10" × 9'-9"	38 sq ft	43 sq ft
1	Living Room	12'-2" × 10'-11"	133 sq ft	171 sq ft
1	Washer/Dryer Closet	3'-10" × 4'-1"	16 sq ft	22 sq ft
1	Front Porch (outdoor)	9'-6" × 5'-3"	50 sq ft	50 sq ft
Total indoor			473 sq ft	601 sq ft

AI ARCHITECTURES

Plan Studio · ai-architectures.com

PROJECT

600 sq ft Two-Bedroom Tiny House

Modern Cottage

SHEET TITLE

Area Schedule

GROSS AREA (THIS LEVEL)

601 sq ft

GROSS AREA (TOTAL)

601 sq ft

ENVELOPE

23'-7" × 27'-7"

SCALE

NTS on Tabloid 11×17

DATE

2026-10-11

PROJECT NO.

2-bedroom-tiny-hou

CONCEPT DESIGN — NOT FOR CONSTRUCTION OR PERMIT. Generated with AI and may contain errors. Verify all dimensions and code requirements with a licensed architect or engineer.

SHEET

A-102