



AI ARCHITECTURES

Plan Studio · ai-architectures.com

PROJECT

Two-Story Metal Barndominium with S

Modern Farmhouse Barndominium

SHEET TITLE

Ground Floor Plan

GROSS AREA (THIS LEVEL)

190.6 m²

GROSS AREA (TOTAL)

260.9 m²

ENVELOPE

18.50 × 10.30 m

SCALE

1:100 on A3

DATE

2026-10-11

PROJECT NO.


Two-Story Metal Ba

CONCEPT DESIGN — NOT FOR CONSTRUCTION OR PERMIT. Generated with AI and may contain errors. Verify all dimensions and code requirements with a licensed architect or engineer.

SHEET

A-101

of 3

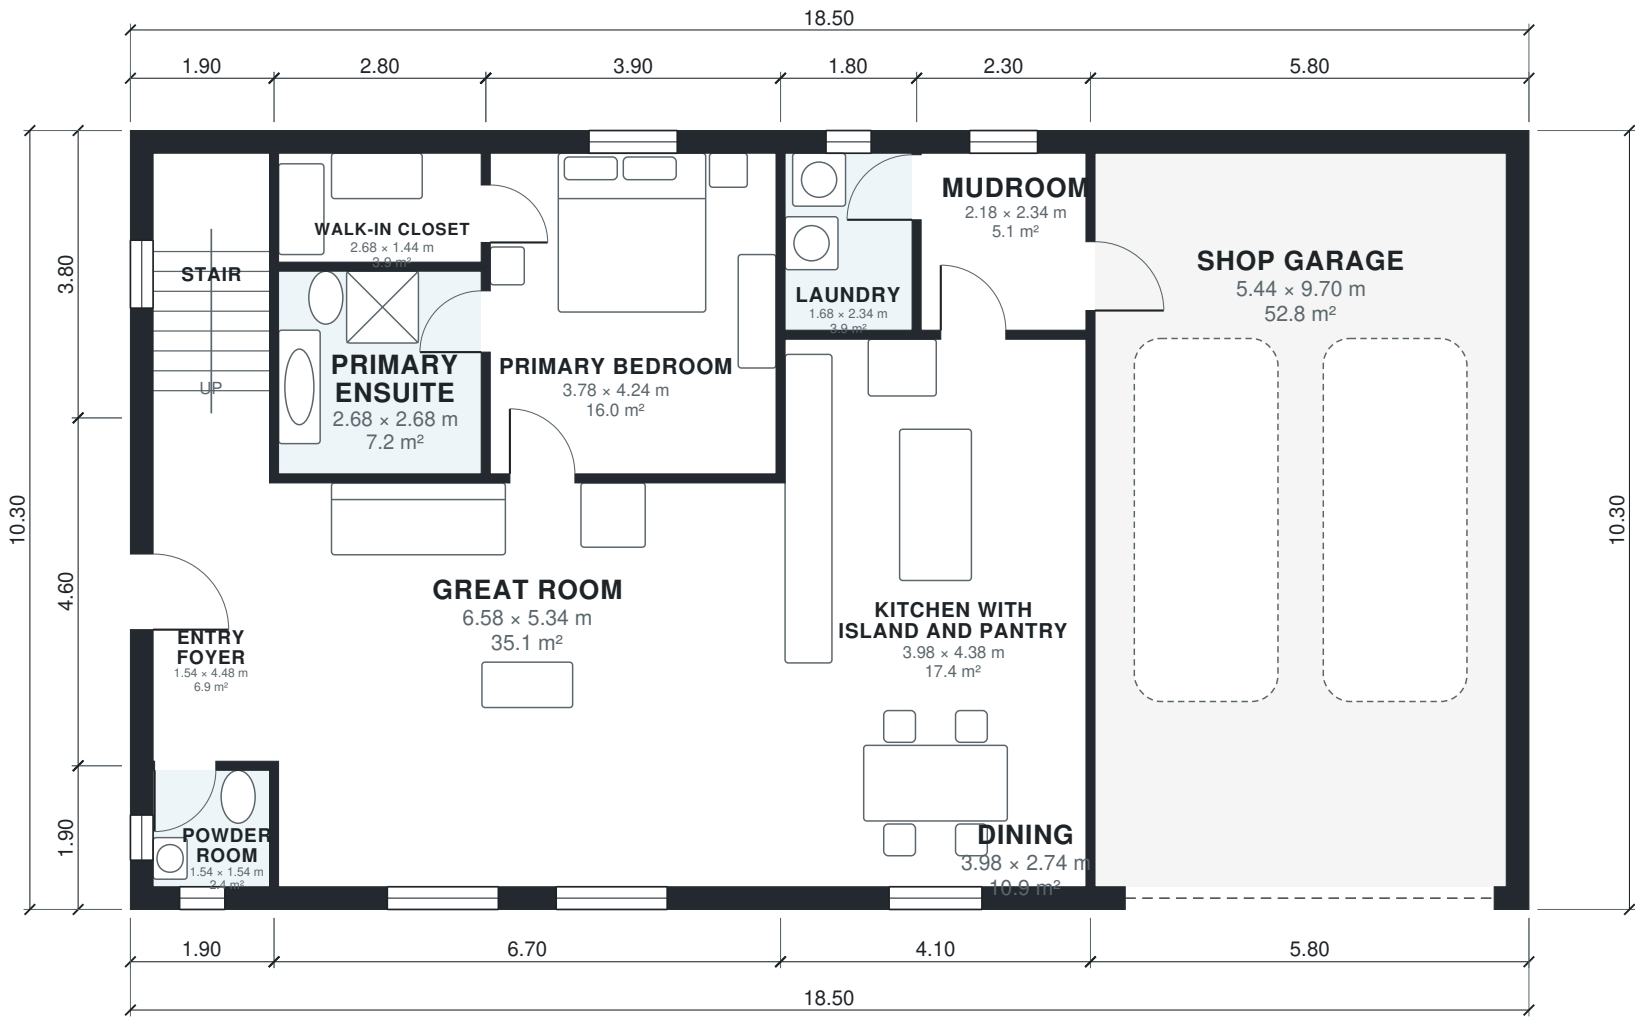



AI ARCHITECTURES

Plan Studio · ai-architectures.com

PROJECT

Two-Story Metal Barndominium with S

Modern Farmhouse Barndominium

SHEET TITLE

First Floor Plan

GROSS AREA (THIS LEVEL)

70.3 m²

GROSS AREA (TOTAL)

260.9 m²

ENVELOPE

18.50 × 10.30 m

SCALE

1:100 on A3

DATE

2026-10-11

PROJECT NO.


Two-Story Metal Ba

CONCEPT DESIGN — NOT FOR CONSTRUCTION OR PERMIT. Generated with AI and may contain errors. Verify all dimensions and code requirements with a licensed architect or engineer.

SHEET

A-102

of 3

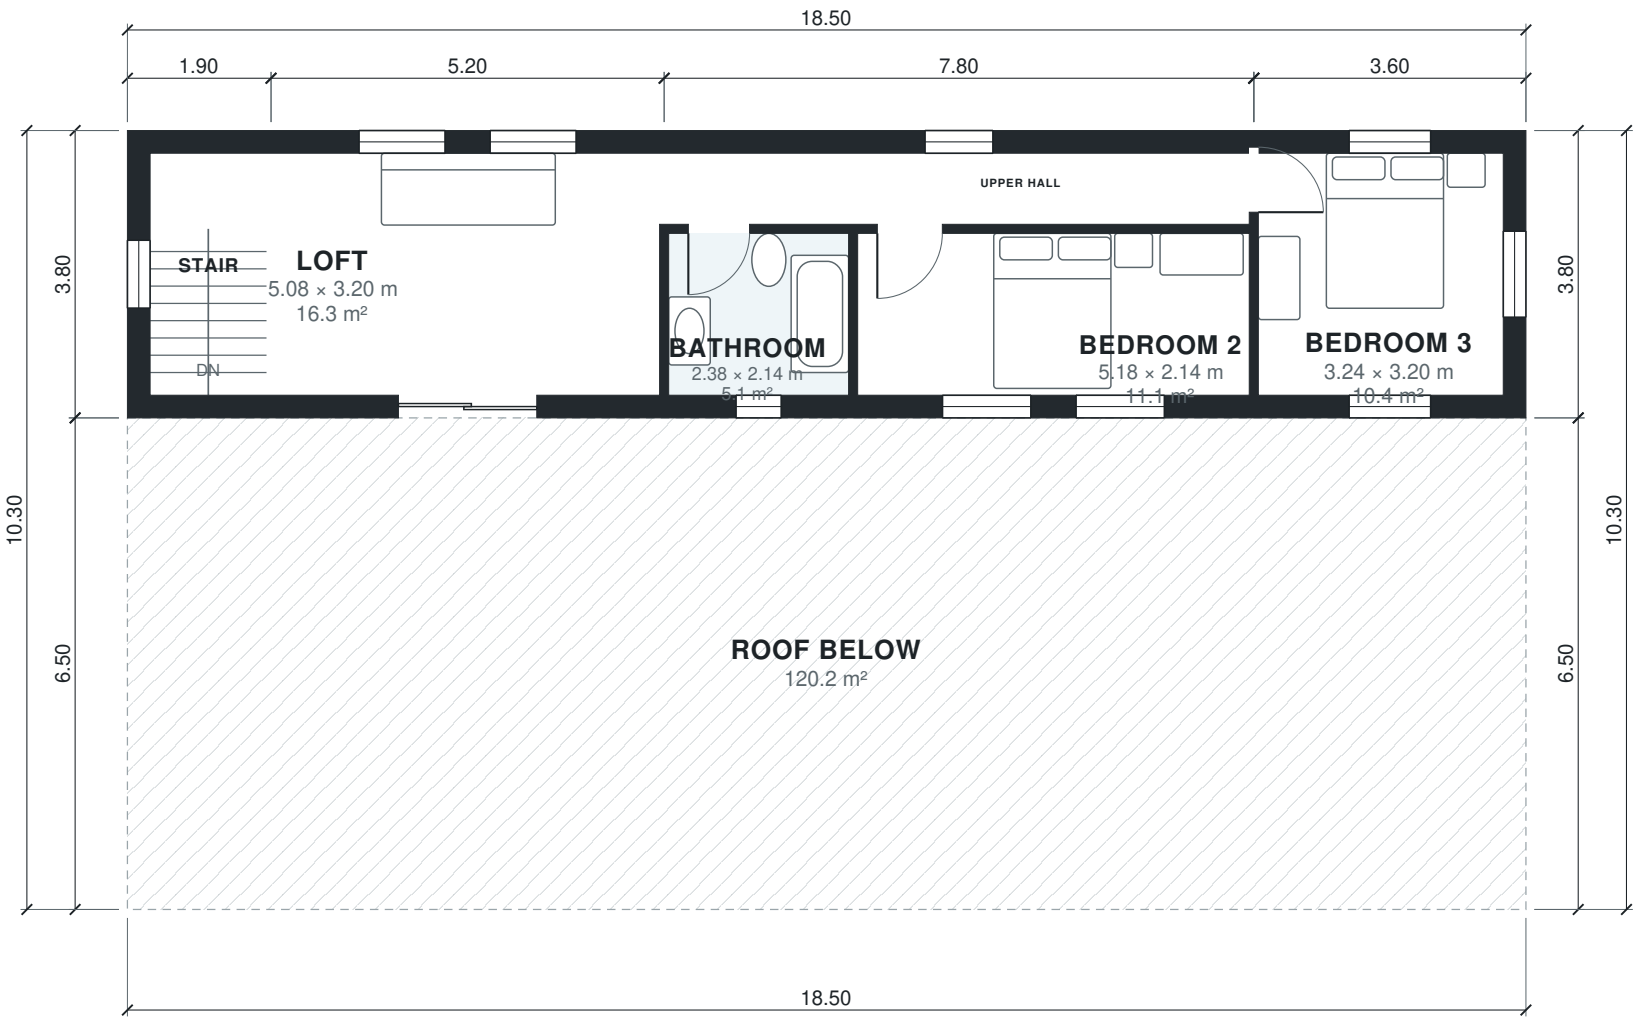

Area Schedule

LEVEL	ROOM	SIZE	NET AREA	GROSS AREA
1	Dining	3.98 × 2.74 m	10.9 m²	12.7 m²
1	Entry Foyer	1.54 × 4.48 m	6.9 m²	8.7 m²
1	Great Room	6.58 × 5.34 m	35.1 m²	38.2 m²
1	Kitchen with Island and Pantry	3.98 × 4.38 m	17.4 m²	18.4 m²
1	Laundry	1.68 × 2.34 m	3.9 m²	4.9 m²
1	Mudroom	2.18 × 2.34 m	5.1 m²	6.2 m²
1	Powder Room	1.54 × 1.54 m	2.4 m²	3.6 m²
1	Primary Bedroom	3.78 × 4.24 m	16.0 m²	17.9 m²
1	Primary Ensuite	2.68 × 2.68 m	7.2 m²	7.8 m²
1	Shop Garage	5.44 × 9.70 m	52.8 m²	59.7 m²
1	Stair	1.54 × 3.44 m	5.3 m²	7.2 m²
1	Walk-in Closet	2.68 × 1.44 m	3.9 m²	5.0 m²
2	Bathroom	2.38 × 2.14 m	5.1 m²	6.2 m²
2	Bedroom 2	5.18 × 2.14 m	11.1 m²	13.2 m²
2	Bedroom 3	3.24 × 3.20 m	10.4 m²	13.7 m²
2	Loft	5.08 × 3.20 m	16.3 m²	19.8 m²
2	Stair	1.54 × 3.20 m	4.9 m²	7.2 m²
2	Upper Hall	7.68 × 0.94 m	7.2 m²	10.1 m²
2	Roof Below (outdoor)	18.50 × 6.50 m	120.2 m²	120.2 m²
Total indoor			221.9 m²	260.9 m²

AI ARCHITECTURES

Plan Studio · ai-architectures.com

PROJECT

Two-Story Metal Barndominium with S

Modern Farmhouse Barndominium

SHEET TITLE

Area Schedule

GROSS AREA (THIS LEVEL)

190.6 m²

GROSS AREA (TOTAL)

260.9 m²

ENVELOPE

18.50 × 10.30 m

SCALE

NTS on A3

DATE

2026-10-11

PROJECT NO.

Two-Story Metal Ba

CONCEPT DESIGN — NOT FOR CONSTRUCTION OR PERMIT. Generated with AI and may contain errors. Verify all dimensions and code requirements with a licensed architect or engineer.

SHEET

A-103

of 3