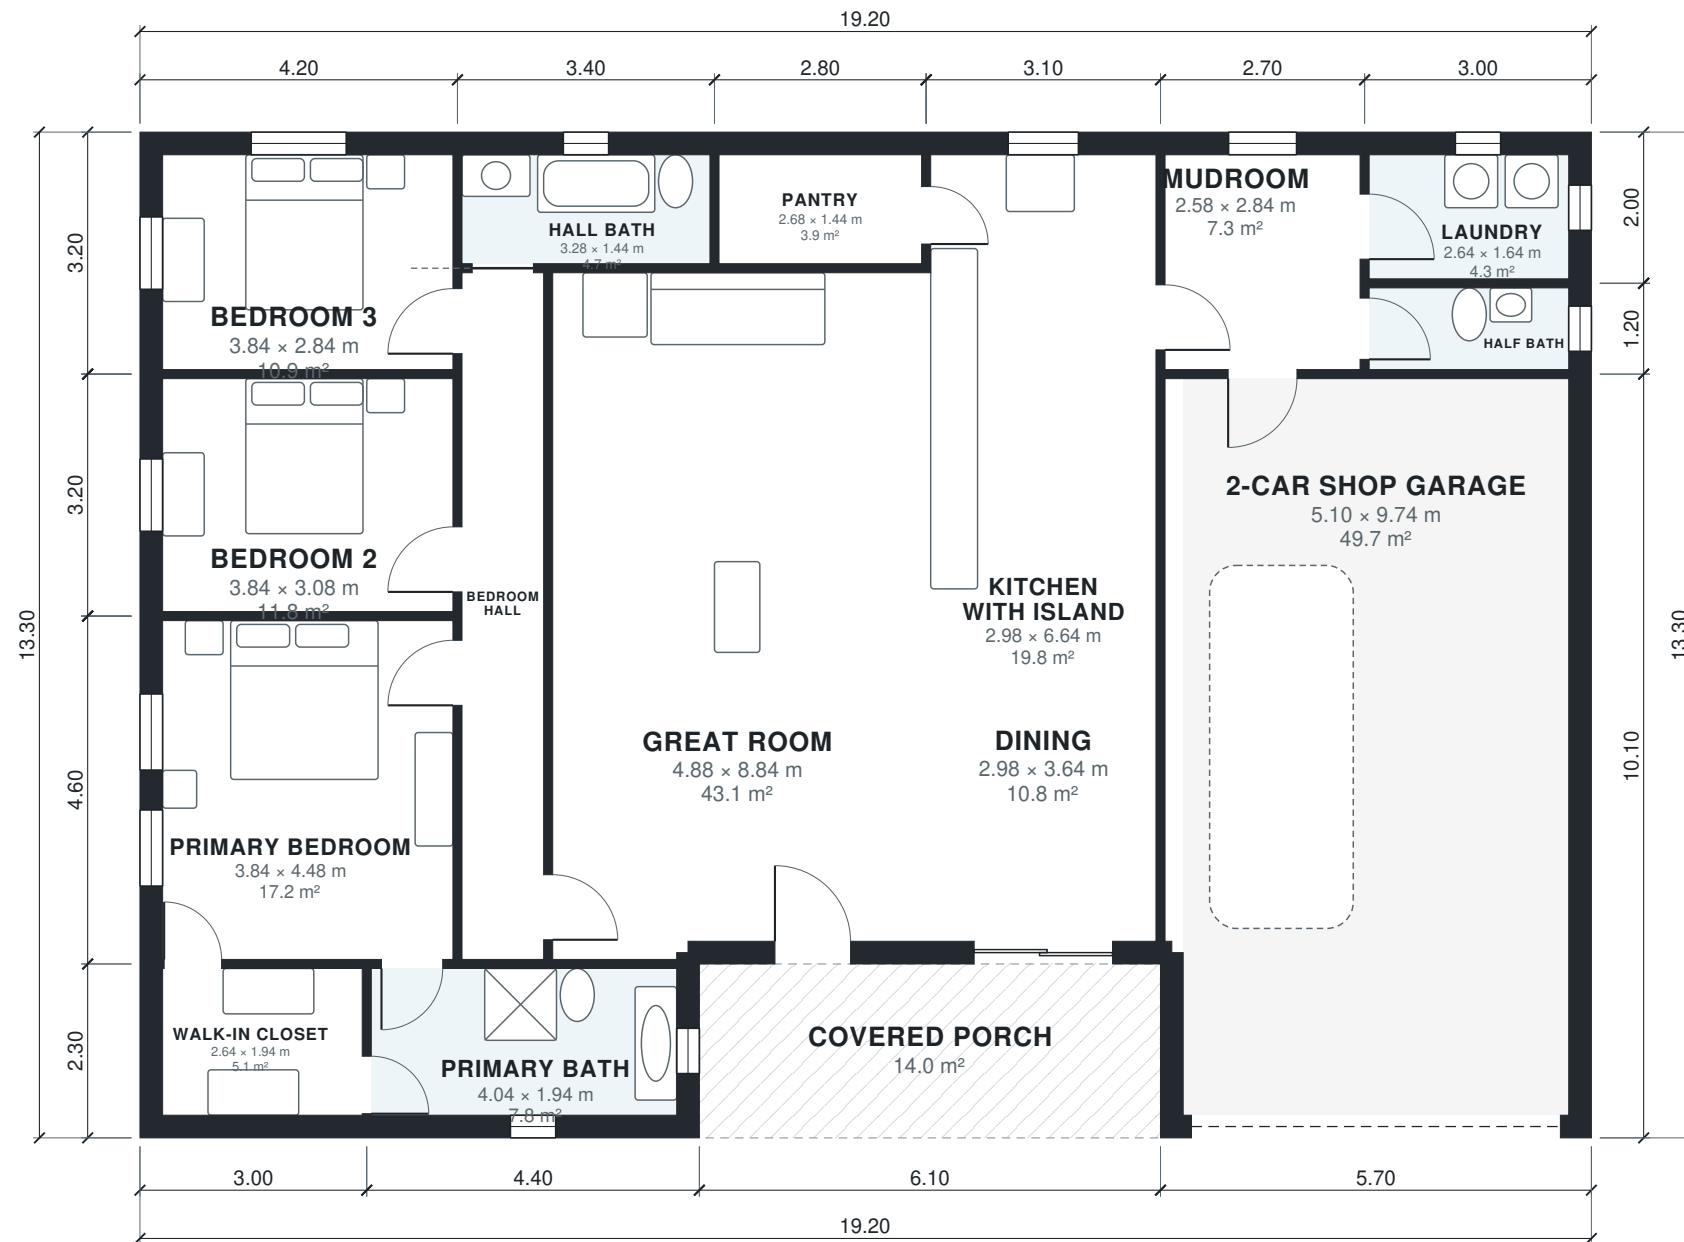


AI ARCHITECTURES

Plan Studio · ai-architectures.com

PROJECT

Barndominium 3BR Single Story

Modern Barndominium

SHEET TITLE

Floor Plan

GROSS AREA (THIS LEVEL)

241.3 m²

GROSS AREA (TOTAL)

241.3 m²

ENVELOPE

19.20 × 13.30 m

SCALE

1:100 on A3

DATE

2026-10-11

PROJECT NO.

Barndominium 3BR S

CONCEPT DESIGN — NOT FOR CONSTRUCTION OR PERMIT. Generated with AI and may contain errors. Verify all dimensions and code requirements with a licensed architect or engineer.

SHEET

A-101

of 2

Area Schedule

LEVEL	ROOM	SIZE	NET AREA	GROSS AREA
1	2-Car Shop Garage	5.10 × 9.74 m	49.7 m²	57.6 m²
1	Bedroom 2	3.84 × 3.08 m	11.8 m²	13.4 m²
1	Bedroom 3	3.84 × 2.84 m	10.9 m²	13.4 m²
1	Bedroom Hall	1.08 × 9.08 m	9.8 m²	11.0 m²
1	Dining	2.98 × 3.64 m	10.8 m²	12.4 m²
1	Great Room	4.88 × 8.84 m	43.1 m²	46.0 m²
1	Half Bath	2.64 × 1.08 m	2.9 m²	3.6 m²
1	Hall Bath	3.28 × 1.44 m	4.7 m²	6.1 m²
1	Kitchen with Island	2.98 × 6.64 m	19.8 m²	21.7 m²
1	Laundry	2.64 × 1.64 m	4.3 m²	6.0 m²
1	Mudroom	2.58 × 2.84 m	7.3 m²	8.6 m²
1	Pantry	2.68 × 1.44 m	3.9 m²	5.0 m²
1	Primary Bath	4.04 × 1.94 m	7.8 m²	10.1 m²
1	Primary Bedroom	3.84 × 4.48 m	17.2 m²	19.3 m²
1	Walk-in Closet	2.64 × 1.94 m	5.1 m²	6.9 m²
1	Covered Porch (outdoor)	6.10 × 2.30 m	14.0 m²	14.0 m²
Total indoor			209.2 m²	241.3 m²

AI ARCHITECTURES

Plan Studio · ai-architectures.com

PROJECT

Barndominium 3BR Single Story

Modern Barndominium

SHEET TITLE

Area Schedule

GROSS AREA (THIS LEVEL)

241.3 m²

GROSS AREA (TOTAL)

241.3 m²

ENVELOPE

19.20 × 13.30 m

SCALE

NTS on A3

DATE

2026-10-11

PROJECT NO.

Barndominium 3BR S

CONCEPT DESIGN — NOT FOR CONSTRUCTION OR PERMIT. Generated with AI and may contain errors. Verify all dimensions and code requirements with a licensed architect or engineer.

SHEET

A-102