



AI ARCHITECTURES
Plan Studio · ai-architectures.com

PROJECT

Compact 600 sq ft Cabin
Rustic Cabin

SHEET TITLE

Floor Plan

GROSS AREA (THIS LEVEL)

593 sq ft

GROSS AREA (TOTAL)

593 sq ft

ENVELOPE

20'-0" × 35'-3"

SCALE

1/8" = 1'-0" on Tabloid 11×17

DATE

2026-10-11

PROJECT NO.


20x30-cabin-floor-

CONCEPT DESIGN — NOT FOR CONSTRUCTION OR PERMIT. Generated with AI and may contain errors. Verify all dimensions and code requirements with a licensed architect or engineer.

SHEET

A-101

of 2

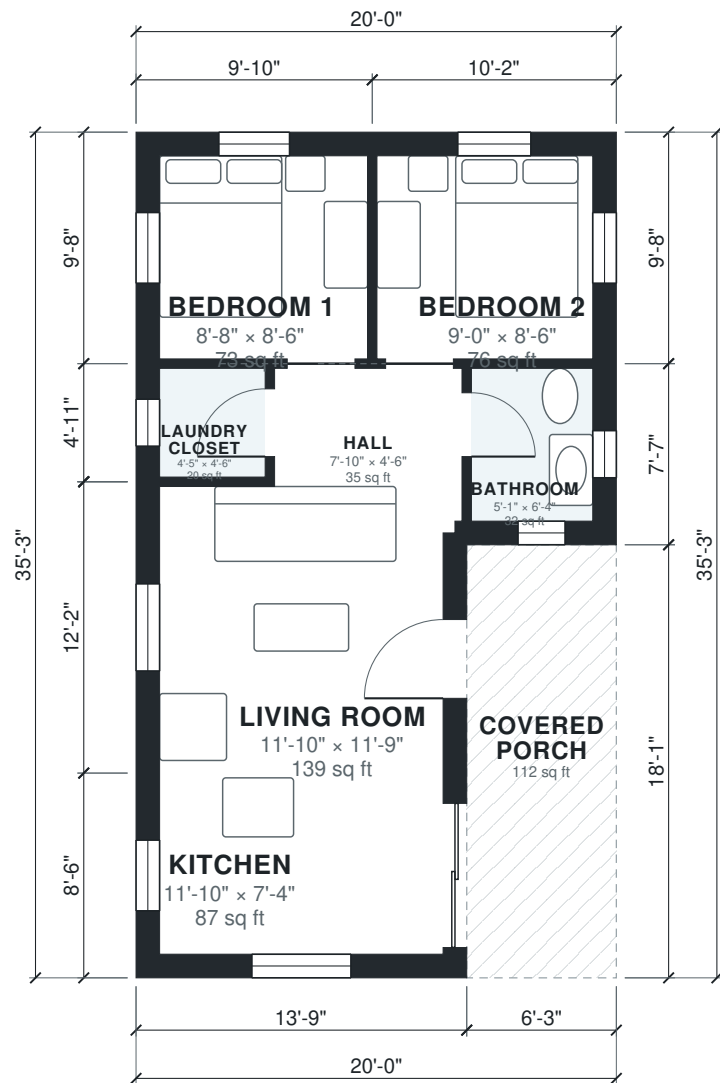

Area Schedule

LEVEL	ROOM	SIZE	NET AREA	GROSS AREA
1	Bathroom	5'-1" × 6'-4"	32 sq ft	47 sq ft
1	Bedroom 1	8'-8" × 8'-6"	73 sq ft	95 sq ft
1	Bedroom 2	9'-0" × 8'-6"	76 sq ft	98 sq ft
1	Hall	7'-10" × 4'-6"	35 sq ft	40 sq ft
1	Kitchen	11'-10" × 7'-4"	87 sq ft	118 sq ft
1	Laundry Closet	4'-5" × 4'-6"	20 sq ft	27 sq ft
1	Living Room	11'-10" × 11'-9"	139 sq ft	167 sq ft
1	Covered Porch (outdoor)	6'-3" × 18'-1"	112 sq ft	112 sq ft
Total indoor			462 sq ft	593 sq ft

AI ARCHITECTURES

Plan Studio · ai-architectures.com

PROJECT

Compact 600 sq ft Cabin

Rustic Cabin

SHEET TITLE

Area Schedule

GROSS AREA (THIS LEVEL)

593 sq ft

GROSS AREA (TOTAL)

593 sq ft

ENVELOPE

20'-0" × 35'-3"

SCALE

NTS on Tabloid 11×17

DATE

2026-10-11

PROJECT NO.

20x30-cabin-floor-

CONCEPT DESIGN — NOT FOR CONSTRUCTION OR PERMIT. Generated with AI and may contain errors. Verify all dimensions and code requirements with a licensed architect or engineer.

SHEET

A-102