


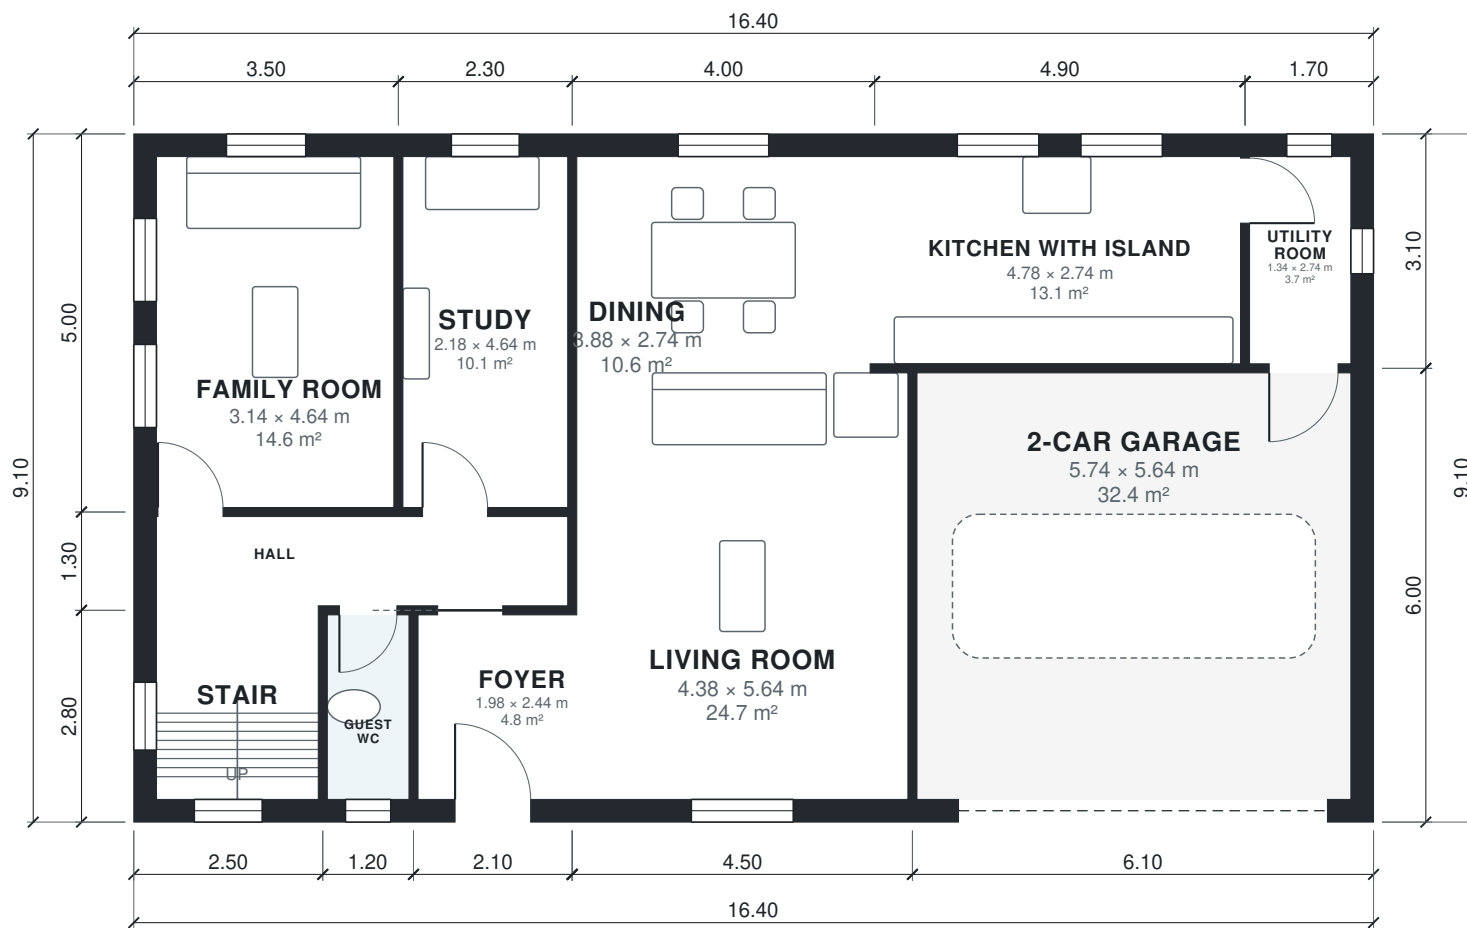

AI ARCHITECTURES

Plan Studio · ai-architectures.com

PROJECT

Two-Storey Family House with Garage

Contemporary European

SHEET TITLE

Ground Floor Plan

GROSS AREA (THIS LEVEL)

149.2 m²

GROSS AREA (TOTAL)

260.1 m²

ENVELOPE

16.40 × 9.10 m

SCALE

1:100 on A3

DATE

2026-10-11

PROJECT NO.


Two-Storey Family

CONCEPT DESIGN — NOT FOR CONSTRUCTION OR PERMIT. Generated with AI and may contain errors. Verify all dimensions and code requirements with a licensed architect or engineer.

SHEET

A-101

of 3

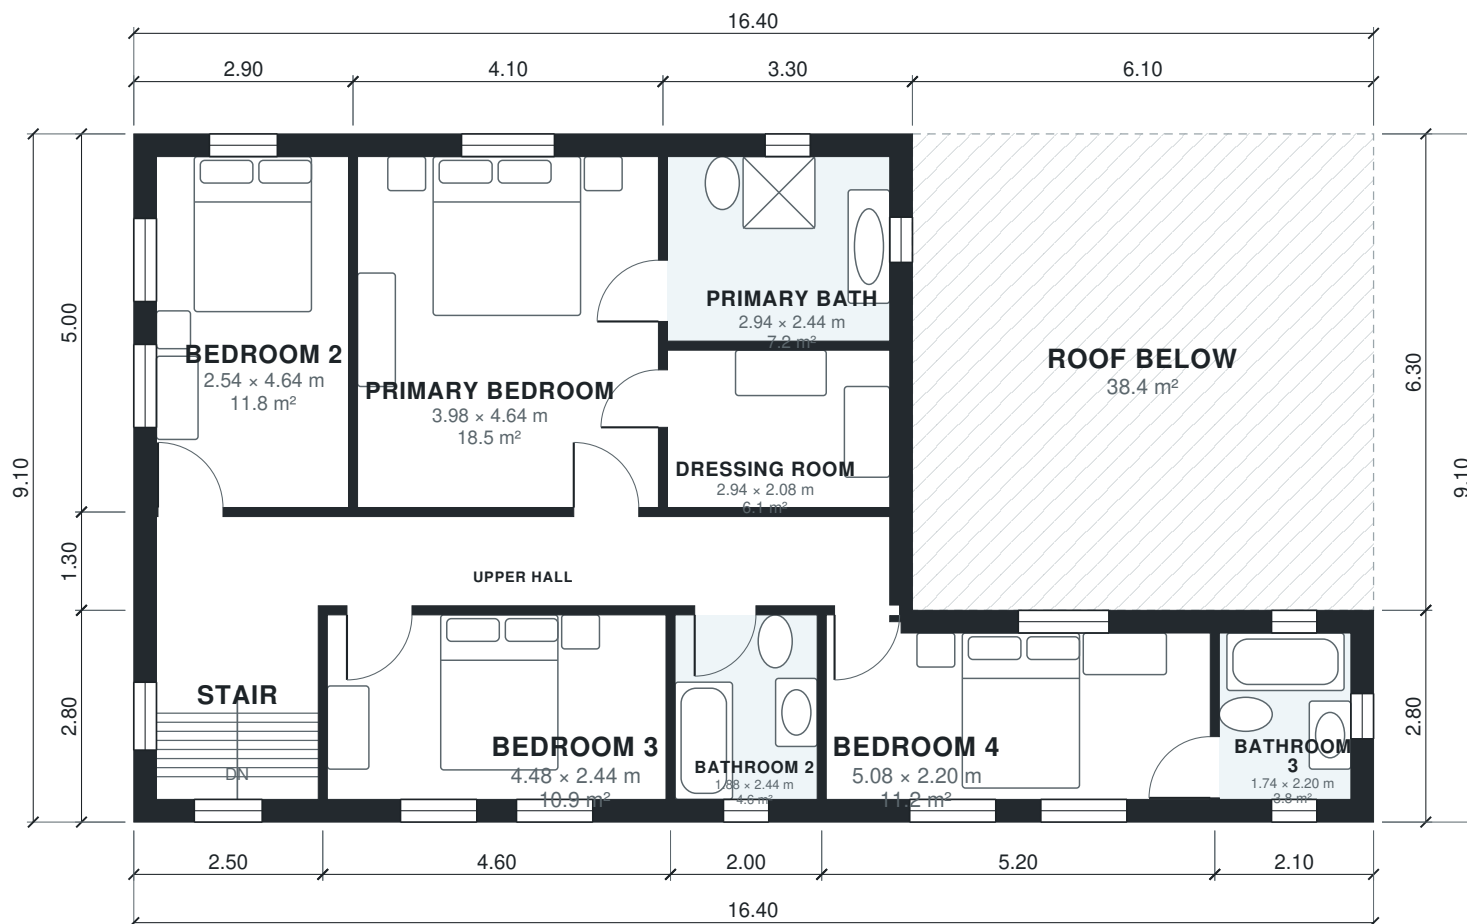

AI ARCHITECTURES

Plan Studio · ai-architectures.com

PROJECT

Two-Storey Family House with Garage

Contemporary European

SHEET TITLE

First Floor Plan

GROSS AREA (THIS LEVEL)

110.8 m²

GROSS AREA (TOTAL)

260.1 m²

ENVELOPE

16.40 × 9.10 m

SCALE

1:100 on A3

DATE

2026-10-11

PROJECT NO.

Two-Storey Family

CONCEPT DESIGN — NOT FOR CONSTRUCTION OR PERMIT. Generated with AI and may contain errors. Verify all dimensions and code requirements with a licensed architect or engineer.

SHEET

A-102

of 3

Area Schedule

LEVEL	ROOM	SIZE	NET AREA	GROSS AREA
1	2-Car Garage	5.74 × 5.64 m	32.4 m²	36.6 m²
1	Dining	3.88 × 2.74 m	10.6 m²	12.4 m²
1	Family Room	3.14 × 4.64 m	14.6 m²	17.5 m²
1	Foyer	1.98 × 2.44 m	4.8 m²	5.9 m²
1	Guest WC	1.08 × 2.44 m	2.6 m²	3.4 m²
1	Hall	5.44 × 1.18 m	6.4 m²	7.5 m²
1	Kitchen with Island	4.78 × 2.74 m	13.1 m²	15.2 m²
1	Living Room	4.38 × 5.64 m	24.7 m²	27.0 m²
1	Stair	2.14 × 2.44 m	5.2 m²	7.0 m²
1	Study	2.18 × 4.64 m	10.1 m²	11.5 m²
1	Utility Room	1.34 × 2.74 m	3.7 m²	5.3 m²
2	Bathroom 2	1.88 × 2.44 m	4.6 m²	5.6 m²
2	Bathroom 3	1.74 × 2.20 m	3.8 m²	5.9 m²
2	Bedroom 2	2.54 × 4.64 m	11.8 m²	14.5 m²
2	Bedroom 3	4.48 × 2.44 m	10.9 m²	12.9 m²
2	Bedroom 4	5.08 × 2.20 m	11.2 m²	14.6 m²
2	Dressing Room	2.94 × 2.08 m	6.1 m²	7.3 m²
2	Primary Bath	2.94 × 2.44 m	7.2 m²	9.2 m²
2	Primary Bedroom	3.98 × 4.64 m	18.5 m²	20.5 m²
2	Stair	2.14 × 2.44 m	5.2 m²	7.0 m²
2	Upper Hall	9.70 × 1.18 m	11.4 m²	13.4 m²
2	Roof Below (outdoor)	6.10 × 6.30 m	38.4 m²	38.4 m²
Total indoor			219.0 m²	260.1 m²

AI ARCHITECTURES

Plan Studio · ai-architectures.com

PROJECT

Two-Storey Family House with Garage

Contemporary European

SHEET TITLE

Area Schedule

GROSS AREA (THIS LEVEL)

149.2 m²

GROSS AREA (TOTAL)

260.1 m²

ENVELOPE

16.40 × 9.10 m

SCALE

NTS on A3

DATE

2026-10-11

PROJECT NO.

Two-Storey Family

CONCEPT DESIGN — NOT FOR CONSTRUCTION OR PERMIT. Generated with AI and may contain errors. Verify all dimensions and code requirements with a licensed architect or engineer.

SHEET

A-103