



PROJECT
24x24 Square Cabin
Rustic Cabin

SHEET TITLE
Floor Plan

GROSS AREA (THIS LEVEL)
579 sq ft

GROSS AREA (TOTAL)
579 sq ft

ENVELOPE
24'-0" x 29'-11"


SCALE
1/8" = 1'-0" on Tabloid 11x17

DATE
2026-10-11

PROJECT NO.
24x24-cabin-floor-

CONCEPT DESIGN — NOT FOR CONSTRUCTION OR PERMIT. Generated with AI and may contain errors. Verify all dimensions and code requirements with a licensed architect or engineer.

SHEET
A-101

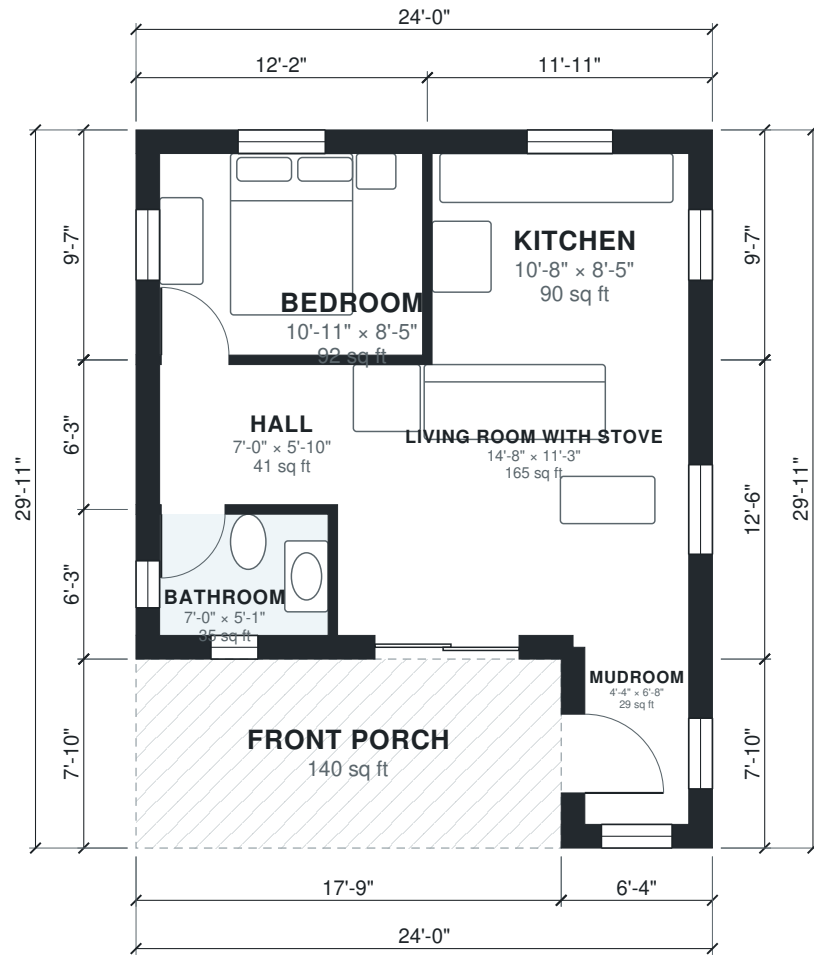

Area Schedule

LEVEL	ROOM	SIZE	NET AREA	GROSS AREA
1	Bathroom	7'-0" × 5'-1"	36 sq ft	51 sq ft
1	Bedroom	10'-11" × 8'-5"	92 sq ft	116 sq ft
1	Hall	7'-0" × 5'-10"	41 sq ft	51 sq ft
1	Kitchen	10'-8" × 8'-5"	90 sq ft	114 sq ft
1	Living Room with Stove	14'-8" × 11'-3"	165 sq ft	197 sq ft
1	Mudroom	4'-4" × 6'-8"	29 sq ft	50 sq ft
1	Front Porch (outdoor)	17'-9" × 7'-10"	140 sq ft	140 sq ft
Total indoor			452 sq ft	579 sq ft

AI ARCHITECTURES

Plan Studio · ai-architectures.com

PROJECT
24x24 Square Cabin
Rustic Cabin

SHEET TITLE
Area Schedule

GROSS AREA (THIS LEVEL)
579 sq ft

GROSS AREA (TOTAL)
579 sq ft

ENVELOPE
24'-0" × 29'-11"

SCALE
NTS on Tabloid 11×17

DATE
2026-10-11

PROJECT NO.
24x24-cabin-floor-

CONCEPT DESIGN — NOT FOR CONSTRUCTION OR PERMIT. Generated with AI and may contain errors. Verify all dimensions and code requirements with a licensed architect or engineer.

SHEET

A-102