


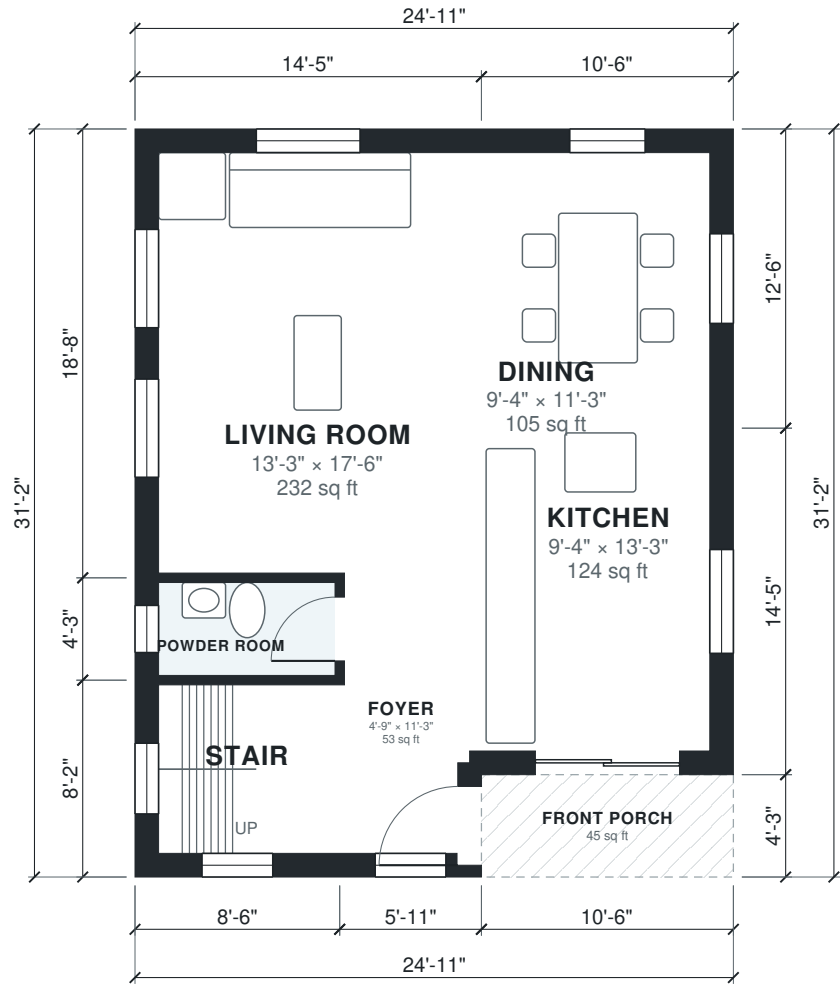


AI ARCHITECTURES Plan Studio · ai-architectures.com
PROJECT Narrow Urban Infill Two-Story House Modern Urban Infill
SHEET TITLE First Floor Plan
GROSS AREA (THIS LEVEL) 732 sq ft
GROSS AREA (TOTAL) 1,510 sq ft
ENVELOPE 24'-11" × 31'-2"
SCALE 1/8" = 1'-0" on Tabloid 11×17
DATE 2026-10-09
PROJECT NO. 25-ft-wide-house-p
CONCEPT DESIGN — NOT FOR CONSTRUCTION OR PERMIT. Generated with AI and may contain errors. Verify all dimensions and code requirements with a licensed architect or engineer.
SHEET A-101 of 3





CONCEPT DESIGN — NOT FOR CONSTRUCTION OR PERMIT. Generated with AI and may contain errors. Verify all dimensions and code requirements with a licensed architect or engineer.

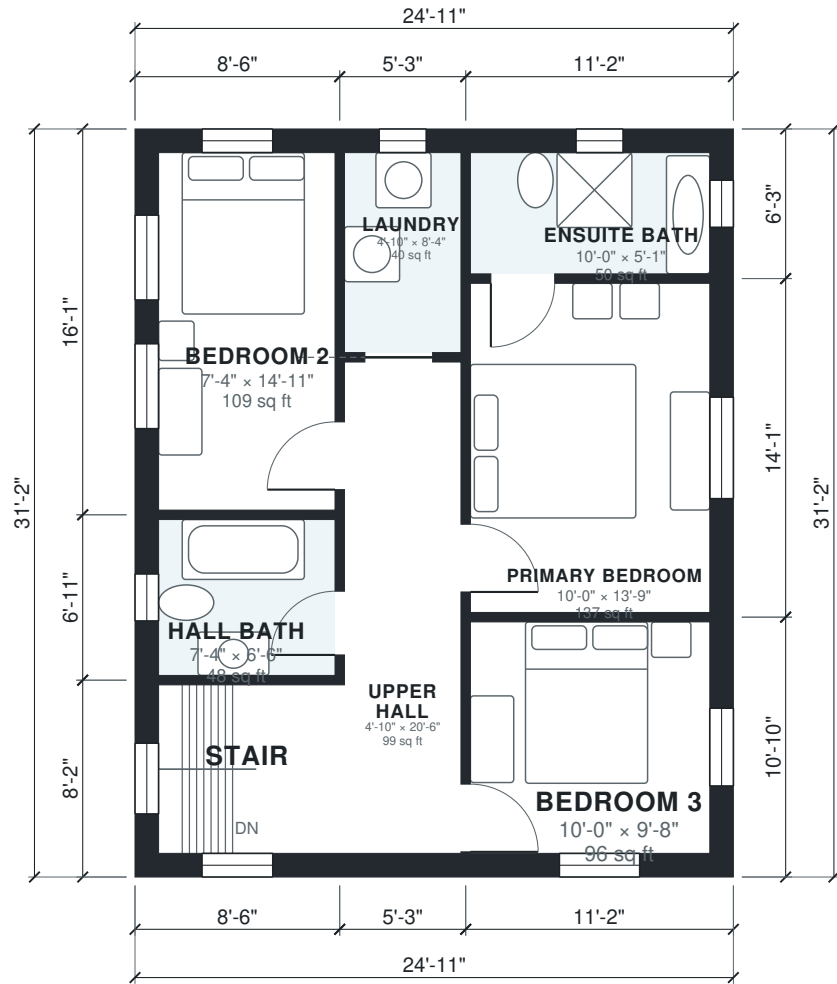

Area Schedule

LEVEL	ROOM	SIZE	NET AREA	GROSS AREA
1	Dining	9'-4" × 11'-3"	105 sq ft	131 sq ft
1	Foyer	4'-9" × 11'-3"	53 sq ft	74 sq ft
1	Kitchen	9'-4" × 13'-3"	123 sq ft	152 sq ft
1	Living Room	13'-3" × 17'-6"	232 sq ft	270 sq ft
1	Powder Room	7'-4" × 3'-10"	28 sq ft	36 sq ft
1	Stair	7'-4" × 7'-0"	52 sq ft	70 sq ft
1	Front Porch (outdoor)	10'-6" × 4'-3"	45 sq ft	45 sq ft
2	Bedroom 2	7'-4" × 14'-11"	109 sq ft	137 sq ft
2	Bedroom 3	10'-0" × 9'-8"	96 sq ft	121 sq ft
2	Ensuite Bath	10'-0" × 5'-1"	50 sq ft	70 sq ft
2	Hall Bath	7'-4" × 6'-6"	48 sq ft	59 sq ft
2	Laundry	4'-10" × 8'-4"	40 sq ft	50 sq ft
2	Primary Bedroom	10'-0" × 13'-9"	137 sq ft	157 sq ft
2	Stair	7'-4" × 7'-0"	52 sq ft	70 sq ft
2	Upper Hall	4'-10" × 20'-6"	99 sq ft	114 sq ft
Total indoor			1,226 sq ft	1,510 sq ft

AI ARCHITECTURES

Plan Studio · ai-architectures.com

PROJECT

Narrow Urban Infill Two-Story House

Modern Urban Infill

SHEET TITLE

Area Schedule

GROSS AREA (THIS LEVEL)

732 sq ft

GROSS AREA (TOTAL)

1,510 sq ft

ENVELOPE

24'-11" × 31'-2"

SCALE

NTS on Tabloid 11×17

DATE

2026-10-09

PROJECT NO.

25-ft-wide-house-p

CONCEPT DESIGN — NOT FOR CONSTRUCTION OR PERMIT. Generated with AI and may contain errors. Verify all dimensions and code requirements with a licensed architect or engineer.

SHEET

A-103