



AI ARCHITECTURES

Plan Studio · ai-architectures.com

PROJECT

Single-Story 3BR Family Home

Traditional Ranch

SHEET TITLE

Floor Plan

GROSS AREA (THIS LEVEL)

1,096 sq ft

GROSS AREA (TOTAL)

1,096 sq ft

ENVELOPE

37'-5" x 31'-6"

SCALE

1/8" = 1'-0" on Tabloid 11x17

DATE

2026-10-09

PROJECT NO.


3-bedroom-1-bath-h

CONCEPT DESIGN — NOT FOR CONSTRUCTION OR PERMIT. Generated with AI and may contain errors. Verify all dimensions and code requirements with a licensed architect or engineer.

SHEET

A-101

of 2

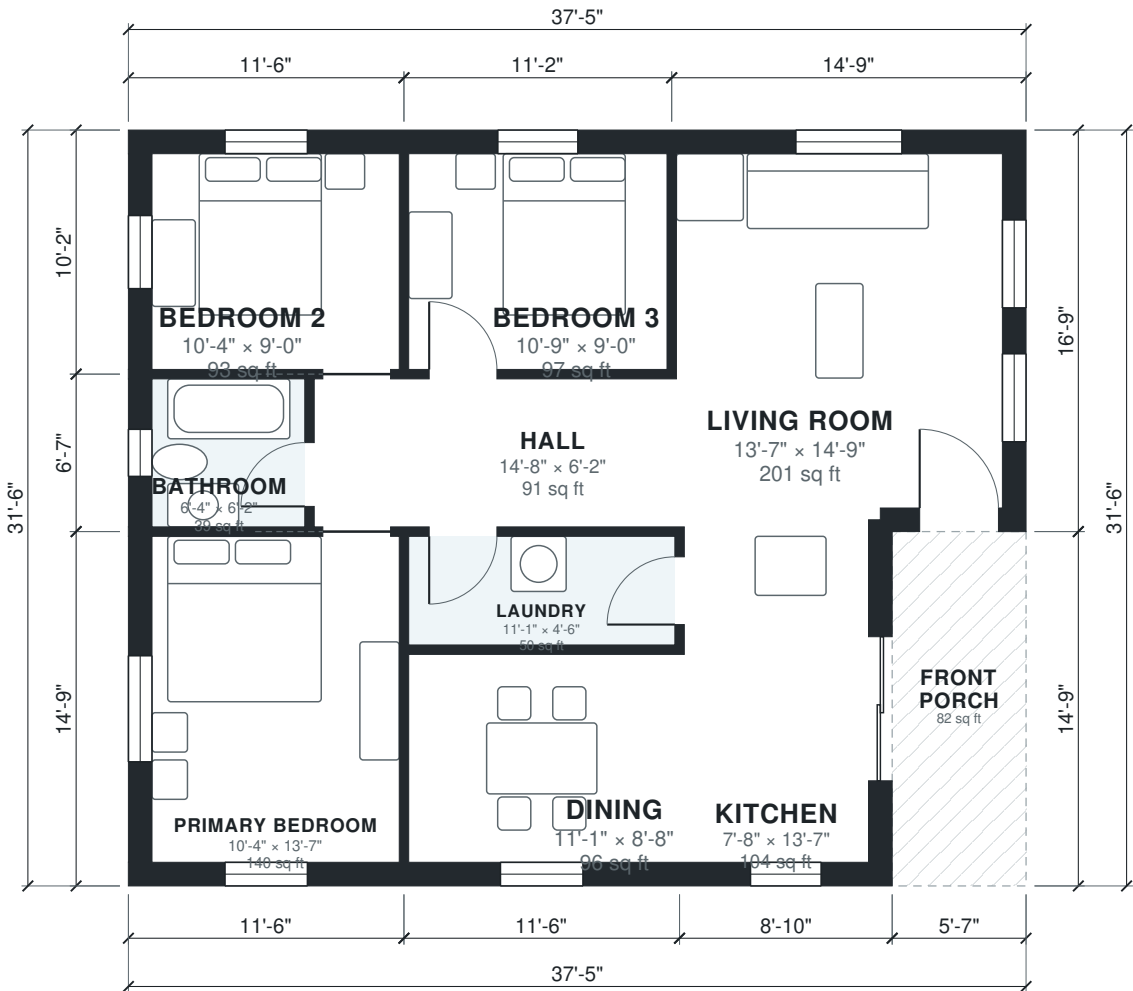

Area Schedule

LEVEL	ROOM	SIZE	NET AREA	GROSS AREA
1	Bathroom	6'-4" × 6'-2"	39 sq ft	50 sq ft
1	Bedroom 2	10'-4" × 9'-0"	93 sq ft	117 sq ft
1	Bedroom 3	10'-9" × 9'-0"	97 sq ft	113 sq ft
1	Dining	11'-1" × 8'-8"	96 sq ft	113 sq ft
1	Hall	14'-8" × 6'-2"	91 sq ft	99 sq ft
1	Kitchen	7'-8" × 13'-7"	104 sq ft	131 sq ft
1	Laundry	11'-1" × 4'-6"	50 sq ft	57 sq ft
1	Living Room	13'-7" × 14'-9"	201 sq ft	247 sq ft
1	Primary Bedroom	10'-4" × 13'-7"	140 sq ft	170 sq ft
1	Front Porch (outdoor)	5'-7" × 14'-9"	82 sq ft	82 sq ft
Total indoor			910 sq ft	1,096 sq ft

AI ARCHITECTURES

Plan Studio · ai-architectures.com

PROJECT

Single-Story 3BR Family Home

Traditional Ranch

SHEET TITLE

Area Schedule

GROSS AREA (THIS LEVEL)

1,096 sq ft

GROSS AREA (TOTAL)

1,096 sq ft

ENVELOPE

37'-5" × 31'-6"

SCALE

NTS on Tabloid 11×17

DATE

2026-10-09

PROJECT NO.

3-bedroom-1-bath-h

CONCEPT DESIGN — NOT FOR CONSTRUCTION OR PERMIT. Generated with AI and may contain errors. Verify all dimensions and code requirements with a licensed architect or engineer.

SHEET

A-102