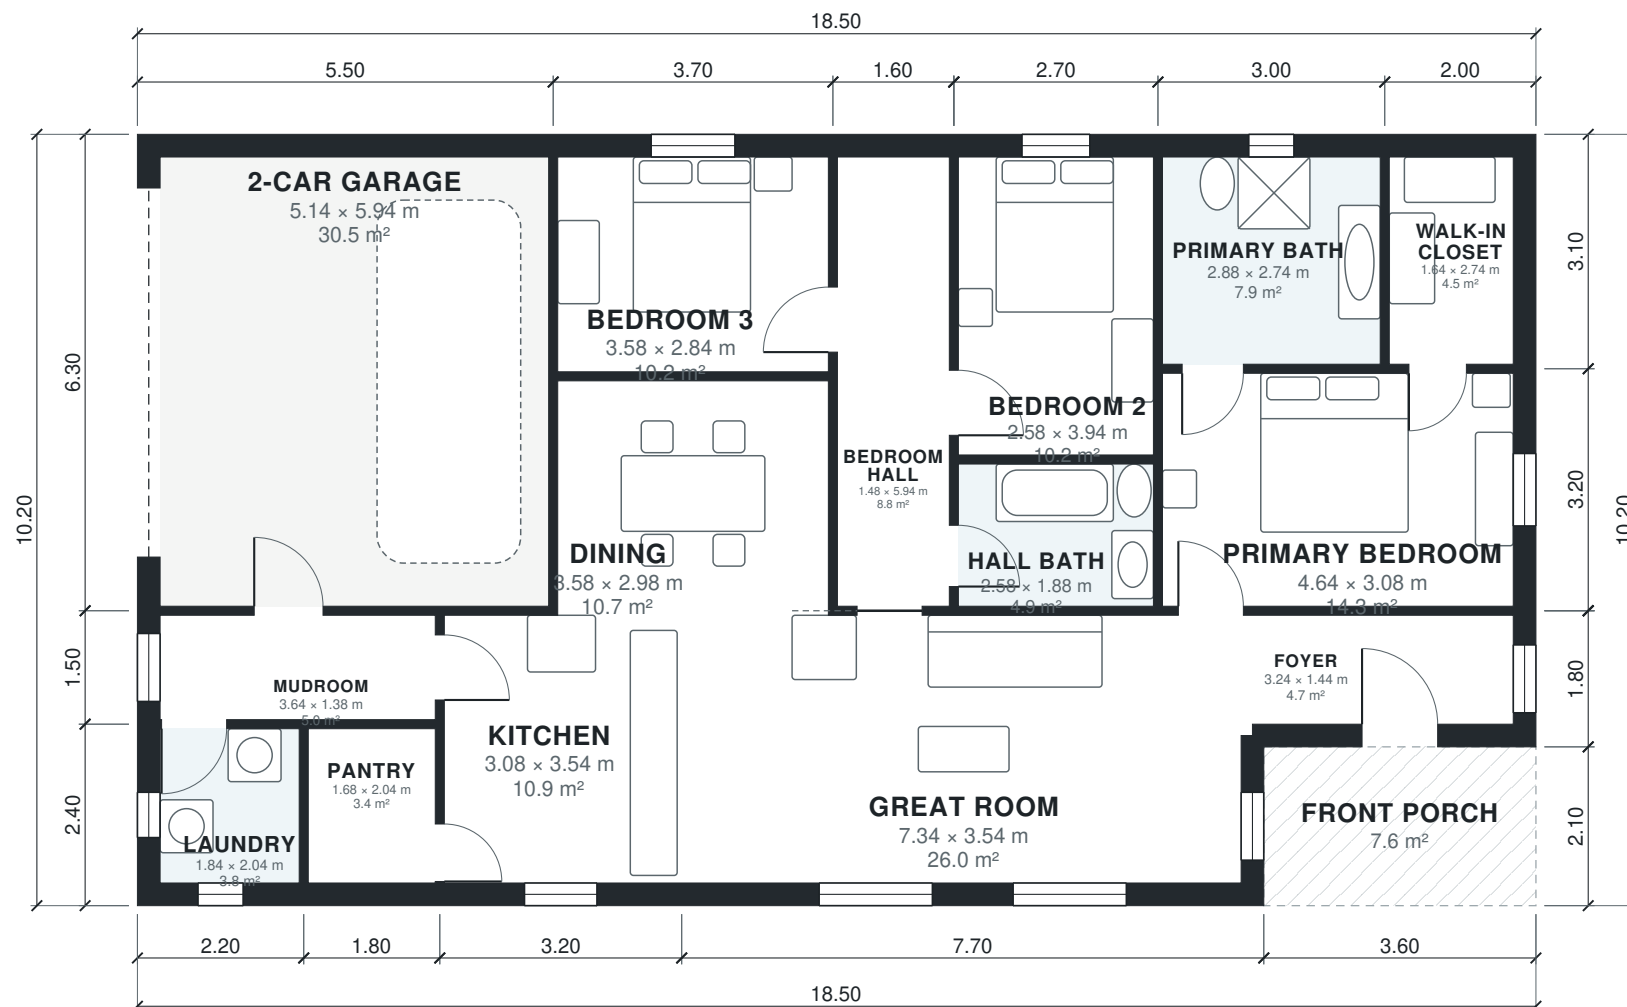


AI ARCHITECTURES

Plan Studio · ai-architectures.com

PROJECT

Single-Story Split-Bedroom Home

Modern Ranch

SHEET TITLE

Floor Plan

GROSS AREA (THIS LEVEL)

181.1 m²

GROSS AREA (TOTAL)

181.1 m²

ENVELOPE

18.50 × 10.20 m

SCALE

1:100 on A3

DATE

2026-10-11

PROJECT NO.

Single-Story Split

CONCEPT DESIGN — NOT FOR CONSTRUCTION OR PERMIT. Generated with AI and may contain errors. Verify all dimensions and code requirements with a licensed architect or engineer.

SHEET

A-101

of 2

Area Schedule

LEVEL	ROOM	SIZE	NET AREA	GROSS AREA
1	2-Car Garage	5.14 × 5.94 m	30.5 m²	34.6 m²
1	Bedroom 2	2.58 × 3.94 m	10.2 m²	11.6 m²
1	Bedroom 3	3.58 × 2.84 m	10.2 m²	11.8 m²
1	Bedroom Hall	1.48 × 5.94 m	8.8 m²	10.1 m²
1	Dining	3.58 × 2.98 m	10.7 m²	11.5 m²
1	Foyer	3.24 × 1.44 m	4.7 m²	6.5 m²
1	Great Room	7.34 × 3.54 m	26.0 m²	30.0 m²
1	Hall Bath	2.58 × 1.88 m	4.8 m²	5.4 m²
1	Kitchen	3.08 × 3.54 m	10.9 m²	12.5 m²
1	Laundry	1.84 × 2.04 m	3.8 m²	5.3 m²
1	Mudroom	3.64 × 1.38 m	5.0 m²	6.0 m²
1	Pantry	1.68 × 2.04 m	3.4 m²	4.3 m²
1	Primary Bath	2.88 × 2.74 m	7.9 m²	9.3 m²
1	Primary Bedroom	4.64 × 3.08 m	14.3 m²	16.0 m²
1	Walk-in Closet	1.64 × 2.74 m	4.5 m²	6.2 m²
1	Front Porch (outdoor)	3.60 × 2.10 m	7.6 m²	7.6 m²
Total indoor			155.6 m²	181.1 m²

AI ARCHITECTURES

Plan Studio · ai-architectures.com

PROJECT

Single-Story Split-Bedroom Home

Modern Ranch

SHEET TITLE

Area Schedule

GROSS AREA (THIS LEVEL)

181.1 m²

GROSS AREA (TOTAL)

181.1 m²

ENVELOPE

18.50 × 10.20 m

SCALE

NTS on A3

DATE

2026-10-11

PROJECT NO.

Single-Story Split

CONCEPT DESIGN — NOT FOR CONSTRUCTION OR PERMIT. Generated with AI and may contain errors. Verify all dimensions and code requirements with a licensed architect or engineer.

SHEET

A-102

of 2