



AI ARCHITECTURES

Plan Studio · ai-architectures.com

PROJECT

Story-and-a-Half Cabin

Rustic Mountain Cabin

SHEET TITLE

First Floor Plan

GROSS AREA (THIS LEVEL)

976 sq ft

GROSS AREA (TOTAL)

1,506 sq ft

ENVELOPE

34'-9" x 30'-6"

SCALE

1/8" = 1'-0" on Tabloid 11x17

DATE

2026-10-11

PROJECT NO.


3-bedroom-cabin-pl

CONCEPT DESIGN — NOT FOR CONSTRUCTION OR PERMIT. Generated with AI and may contain errors. Verify all dimensions and code requirements with a licensed architect or engineer.

SHEET

A-101

of 3

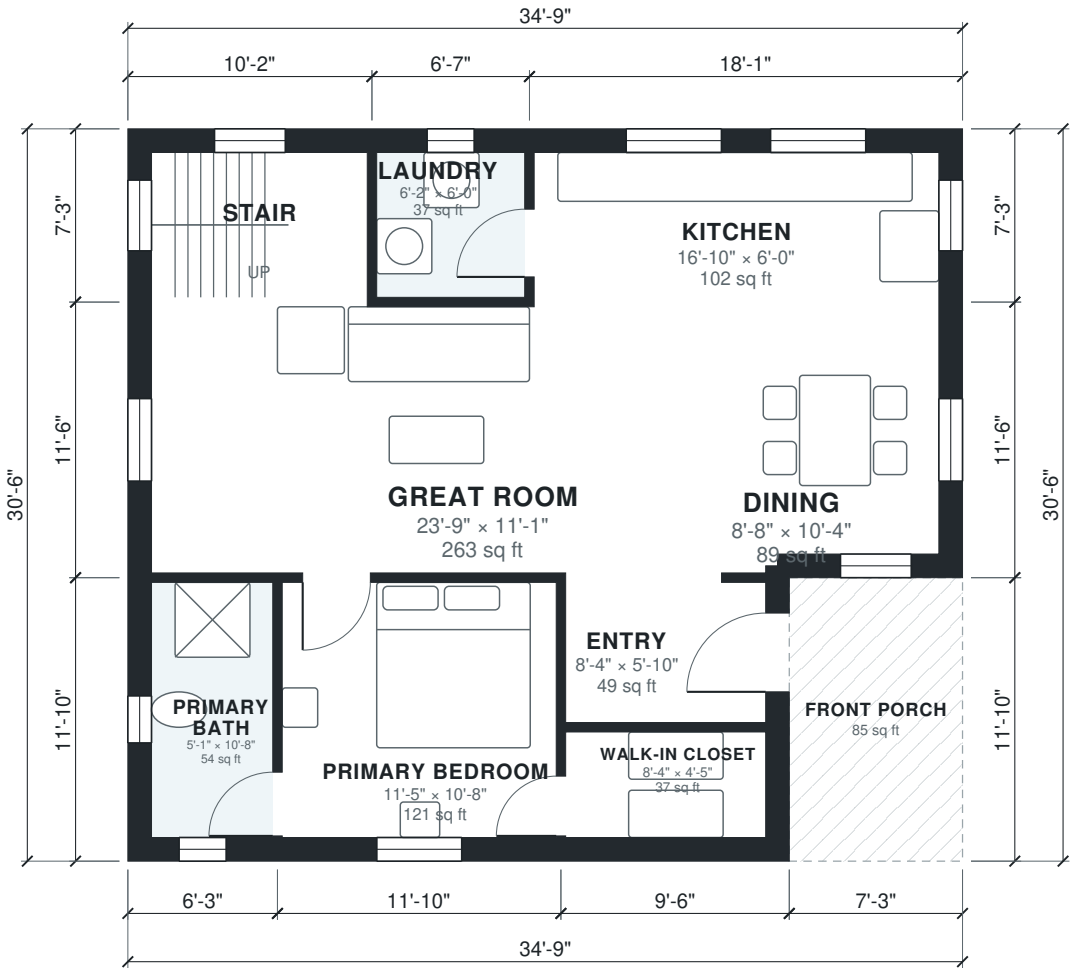



AI ARCHITECTURES

Plan Studio · ai-architectures.com

PROJECT

Story-and-a-Half Cabin

Rustic Mountain Cabin

SHEET TITLE

Second Floor Plan

GROSS AREA (THIS LEVEL)

531 sq ft

GROSS AREA (TOTAL)

1,506 sq ft

ENVELOPE

34'-9" x 30'-6"

SCALE

1/8" = 1'-0" on Tabloid 11x17

DATE

2026-10-11

PROJECT NO.


3-bedroom-cabin-pl

CONCEPT DESIGN — NOT FOR CONSTRUCTION OR PERMIT. Generated with AI and may contain errors. Verify all dimensions and code requirements with a licensed architect or engineer.

SHEET

A-102

of 3

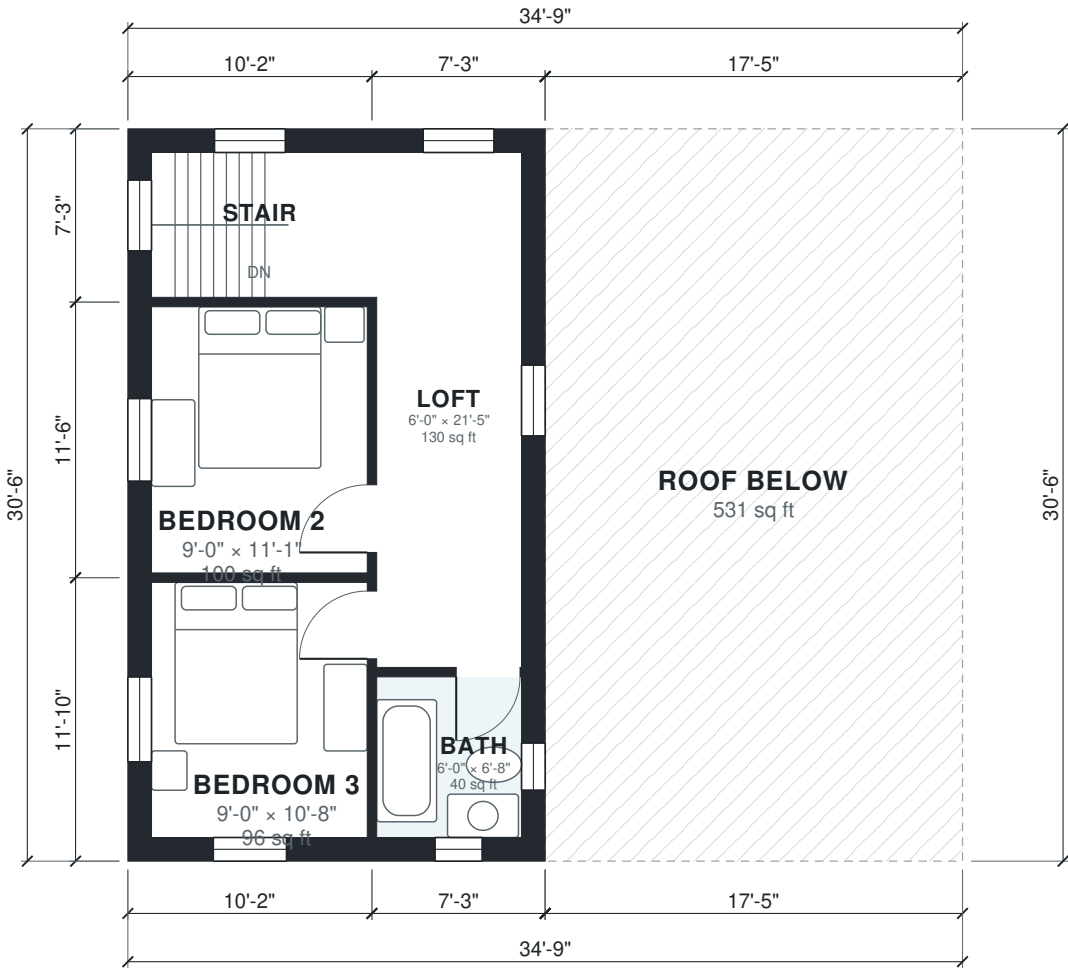

Area Schedule

LEVEL	ROOM	SIZE	NET AREA	GROSS AREA
1	Dining	8'-8" × 10'-4"	89 sq ft	113 sq ft
1	Entry	8'-4" × 5'-10"	49 sq ft	59 sq ft
1	Great Room	23'-9" × 11'-1"	263 sq ft	286 sq ft
1	Kitchen	16'-10" × 6'-0"	102 sq ft	130 sq ft
1	Laundry	6'-2" × 6'-0"	37 sq ft	47 sq ft
1	Primary Bath	5'-1" × 10'-8"	54 sq ft	74 sq ft
1	Primary Bedroom	11'-5" × 10'-8"	121 sq ft	140 sq ft
1	Stair	9'-0" × 6'-0"	54 sq ft	73 sq ft
1	Walk-in Closet	8'-4" × 4'-5"	37 sq ft	53 sq ft
1	Front Porch (outdoor)	7'-3" × 11'-10"	85 sq ft	85 sq ft
2	Bath	6'-0" × 6'-8"	40 sq ft	57 sq ft
2	Bedroom 2	9'-0" × 11'-1"	100 sq ft	117 sq ft
2	Bedroom 3	9'-0" × 10'-8"	96 sq ft	120 sq ft
2	Loft	6'-0" × 21'-5"	129 sq ft	163 sq ft
2	Stair	9'-0" × 6'-0"	54 sq ft	73 sq ft
2	Roof Below (outdoor)	17'-5" × 30'-6"	531 sq ft	531 sq ft
Total indoor			1,226 sq ft	1,506 sq ft

AI ARCHITECTURES
Plan Studio · ai-architectures.com

PROJECT
Story-and-a-Half Cabin
Rustic Mountain Cabin

SHEET TITLE
Area Schedule

GROSS AREA (THIS LEVEL)
976 sq ft

GROSS AREA (TOTAL)
1,506 sq ft

ENVELOPE
34'-9" × 30'-6"

SCALE
NTS on Tabloid 11×17

DATE
2026-10-11

PROJECT NO.
3-bedroom-cabin-pl

CONCEPT DESIGN — NOT FOR CONSTRUCTION OR PERMIT. Generated with AI and may contain errors. Verify all dimensions and code requirements with a licensed architect or engineer.

SHEET

A-103