



AI ARCHITECTURES

Plan Studio · ai-architectures.com

PROJECT

Four-Container Two-Story Home

Modern Industrial Container Home

SHEET TITLE

First Floor Plan

GROSS AREA (THIS LEVEL)

640 sq ft

GROSS AREA (TOTAL)

1,281 sq ft

ENVELOPE

16'-0" x 40'-0"

SCALE

1/8" = 1'-0" on Tabloid 11x17

DATE

2026-10-11

PROJECT NO.


3-bedroom-containe

CONCEPT DESIGN — NOT FOR CONSTRUCTION OR PERMIT. Generated with AI and may contain errors. Verify all dimensions and code requirements with a licensed architect or engineer.

SHEET

A-101

of 3

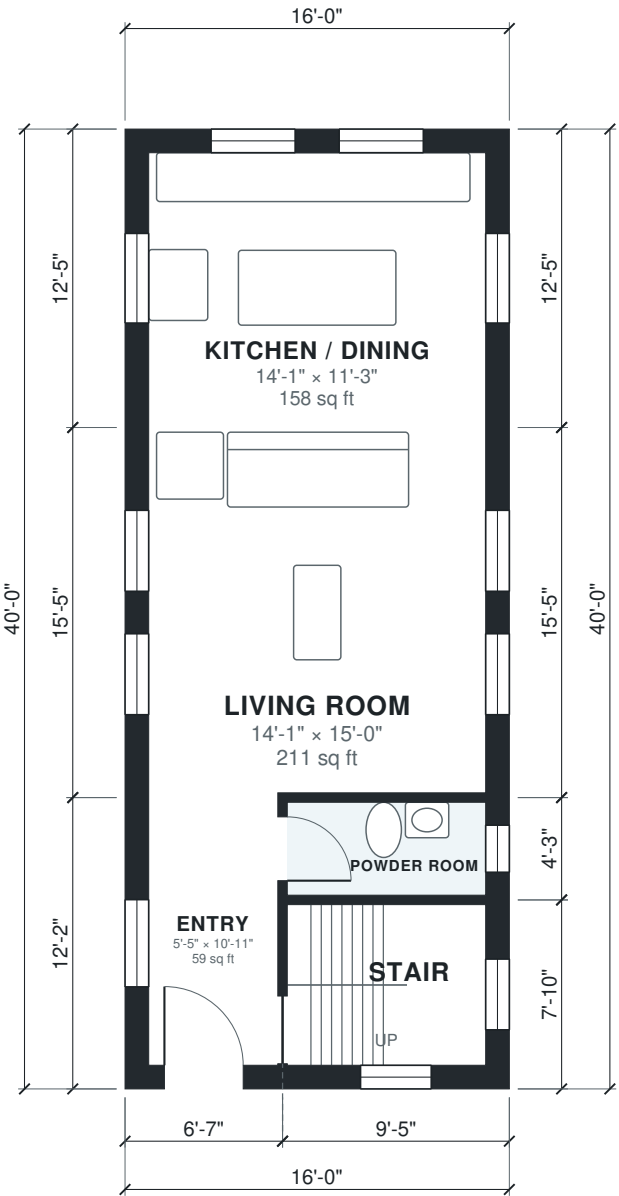



AI ARCHITECTURES

Plan Studio · ai-architectures.com

PROJECT

Four-Container Two-Story Home

Modern Industrial Container Home

SHEET TITLE

Second Floor Plan

GROSS AREA (THIS LEVEL)

640 sq ft

GROSS AREA (TOTAL)

1,281 sq ft

ENVELOPE

16'-0" x 40'-0"

SCALE

1/8" = 1'-0" on Tabloid 11x17

DATE

2026-10-11

PROJECT NO.


3-bedroom-containe

CONCEPT DESIGN — NOT FOR CONSTRUCTION OR PERMIT. Generated with AI and may contain errors. Verify all dimensions and code requirements with a licensed architect or engineer.

SHEET

A-102

of 3

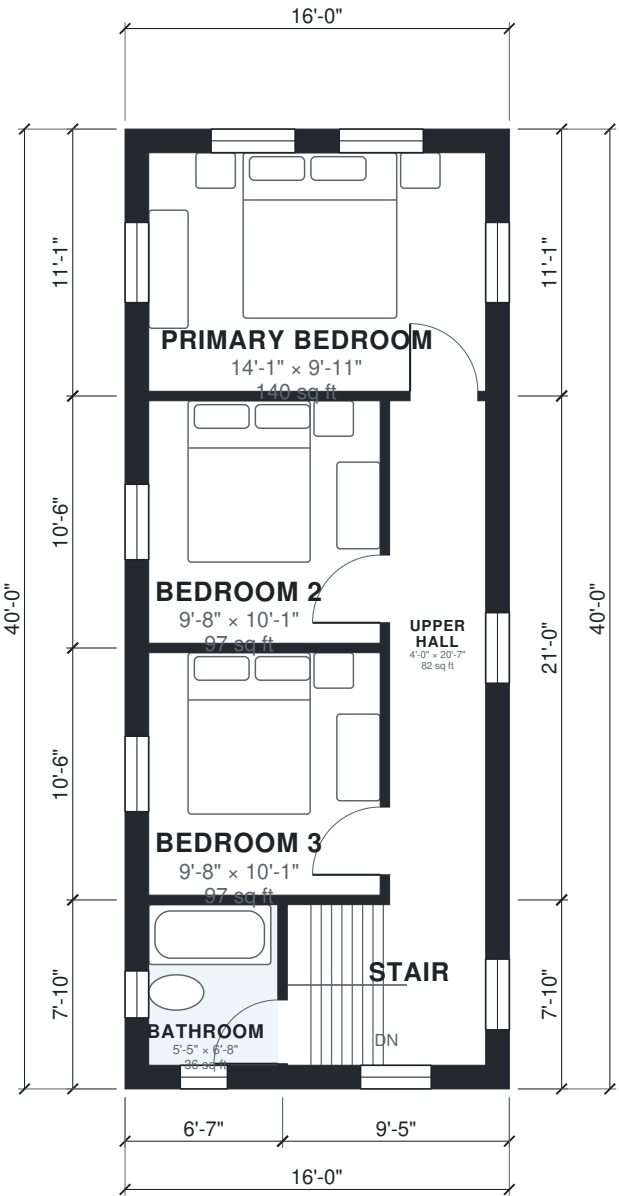

Area Schedule

LEVEL	ROOM	SIZE	NET AREA	GROSS AREA
1	Entry	5'-5" × 10'-11"	59 sq ft	80 sq ft
1	Kitchen / Dining	14'-1" × 11'-3"	158 sq ft	199 sq ft
1	Living Room	14'-1" × 15'-0"	211 sq ft	247 sq ft
1	Powder Room	8'-3" × 3'-10"	32 sq ft	40 sq ft
1	Stair	8'-3" × 6'-8"	55 sq ft	74 sq ft
2	Bathroom	5'-5" × 6'-8"	36 sq ft	52 sq ft
2	Bedroom 2	9'-8" × 10'-1"	98 sq ft	114 sq ft
2	Bedroom 3	9'-8" × 10'-1"	98 sq ft	114 sq ft
2	Primary Bedroom	14'-1" × 9'-11"	140 sq ft	178 sq ft
2	Stair	8'-3" × 6'-8"	55 sq ft	74 sq ft
2	Upper Hall	4'-0" × 20'-7"	82 sq ft	109 sq ft
Total indoor			1,024 sq ft	1,281 sq ft

AI ARCHITECTURES

Plan Studio · ai-architectures.com

PROJECT

Four-Container Two-Story Home

Modern Industrial Container Home

SHEET TITLE

Area Schedule

GROSS AREA (THIS LEVEL)

640 sq ft

GROSS AREA (TOTAL)

1,281 sq ft

ENVELOPE

16'-0" × 40'-0"

SCALE

NTS on Tabloid 11×17

DATE

2026-10-11

PROJECT NO.

3-bedroom-containe

CONCEPT DESIGN — NOT FOR CONSTRUCTION OR PERMIT. Generated with AI and may contain errors. Verify all dimensions and code requirements with a licensed architect or engineer.

SHEET

A-103