



AI ARCHITECTURES

Plan Studio · ai-architectures.com

PROJECT

Single-Storey 3BR Family House with

Contemporary Latin American / European

SHEET TITLE

Floor Plan

GROSS AREA (THIS LEVEL)

156.1 m²

GROSS AREA (TOTAL)

156.1 m²

ENVELOPE

17.50 × 9.70 m

SCALE

1:100 on A3

DATE

2026-10-11

PROJECT NO.


3-bedroom-house-pl

CONCEPT DESIGN — NOT FOR CONSTRUCTION OR PERMIT. Generated with AI and may contain errors. Verify all dimensions and code requirements with a licensed architect or engineer.

SHEET

A-101

of 2

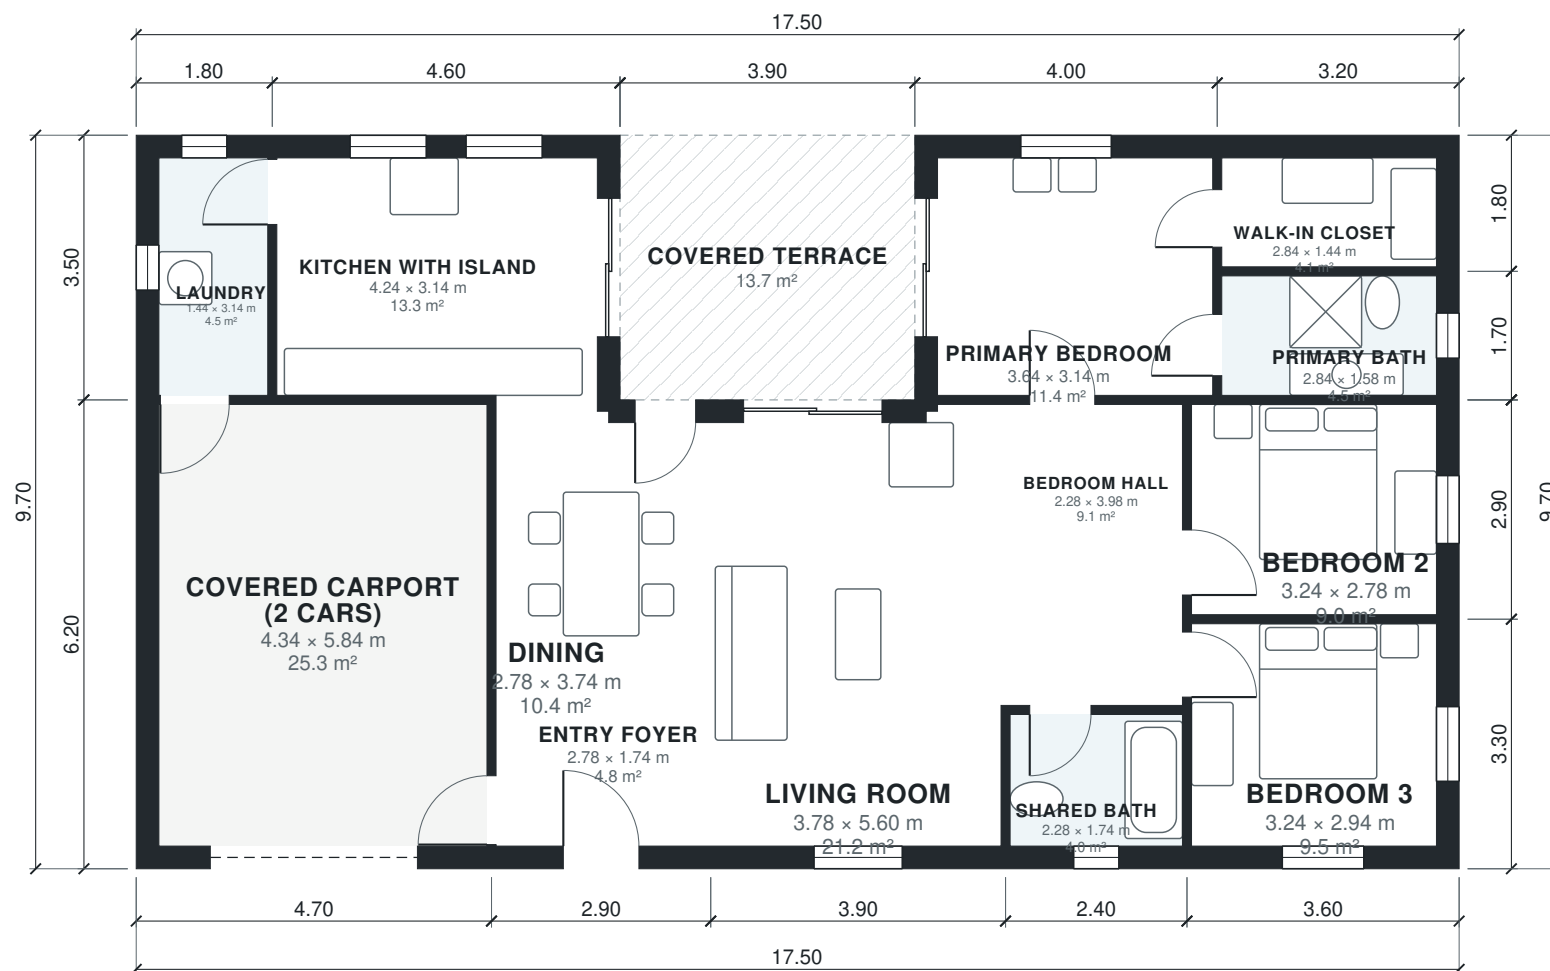

0 m 1 m 2 m 3 m 4 m 5 m

Area Schedule

LEVEL	ROOM	SIZE	NET AREA	GROSS AREA
1	Bedroom 2	3.24 × 2.78 m	9.0 m²	10.4 m²
1	Bedroom 3	3.24 × 2.94 m	9.5 m²	11.9 m²
1	Bedroom Hall	2.28 × 3.98 m	9.1 m²	9.8 m²
1	Covered Carport (2 cars)	4.34 × 5.84 m	25.4 m²	29.1 m²
1	Dining	2.78 × 3.74 m	10.4 m²	11.9 m²
1	Entry Foyer	2.78 × 1.74 m	4.8 m²	6.1 m²
1	Kitchen with Island	4.24 × 3.14 m	13.3 m²	16.1 m²
1	Laundry	1.44 × 3.14 m	4.5 m²	6.3 m²
1	Living Room	3.78 × 5.60 m	21.2 m²	24.2 m²
1	Primary Bath	2.84 × 1.58 m	4.5 m²	5.4 m²
1	Primary Bedroom	3.64 × 3.14 m	11.4 m²	14.0 m²
1	Shared Bath	2.28 × 1.74 m	4.0 m²	5.0 m²
1	Walk-in Closet	2.84 × 1.44 m	4.1 m²	5.8 m²
1	Covered Terrace (outdoor)	3.90 × 3.50 m	13.7 m²	13.7 m²
Total indoor			131.2 m²	156.1 m²

AI ARCHITECTURES

Plan Studio · ai-architectures.com

PROJECT

Single-Storey 3BR Family House with

Contemporary Latin American / European

SHEET TITLE

Area Schedule

GROSS AREA (THIS LEVEL)

156.1 m²

GROSS AREA (TOTAL)

156.1 m²

ENVELOPE

17.50 × 9.70 m

SCALE

NTS on A3

DATE

2026-10-11

PROJECT NO.

3-bedroom-house-pl

CONCEPT DESIGN — NOT FOR CONSTRUCTION OR PERMIT. Generated with AI and may contain errors. Verify all dimensions and code requirements with a licensed architect or engineer.

SHEET

A-102

of 2