


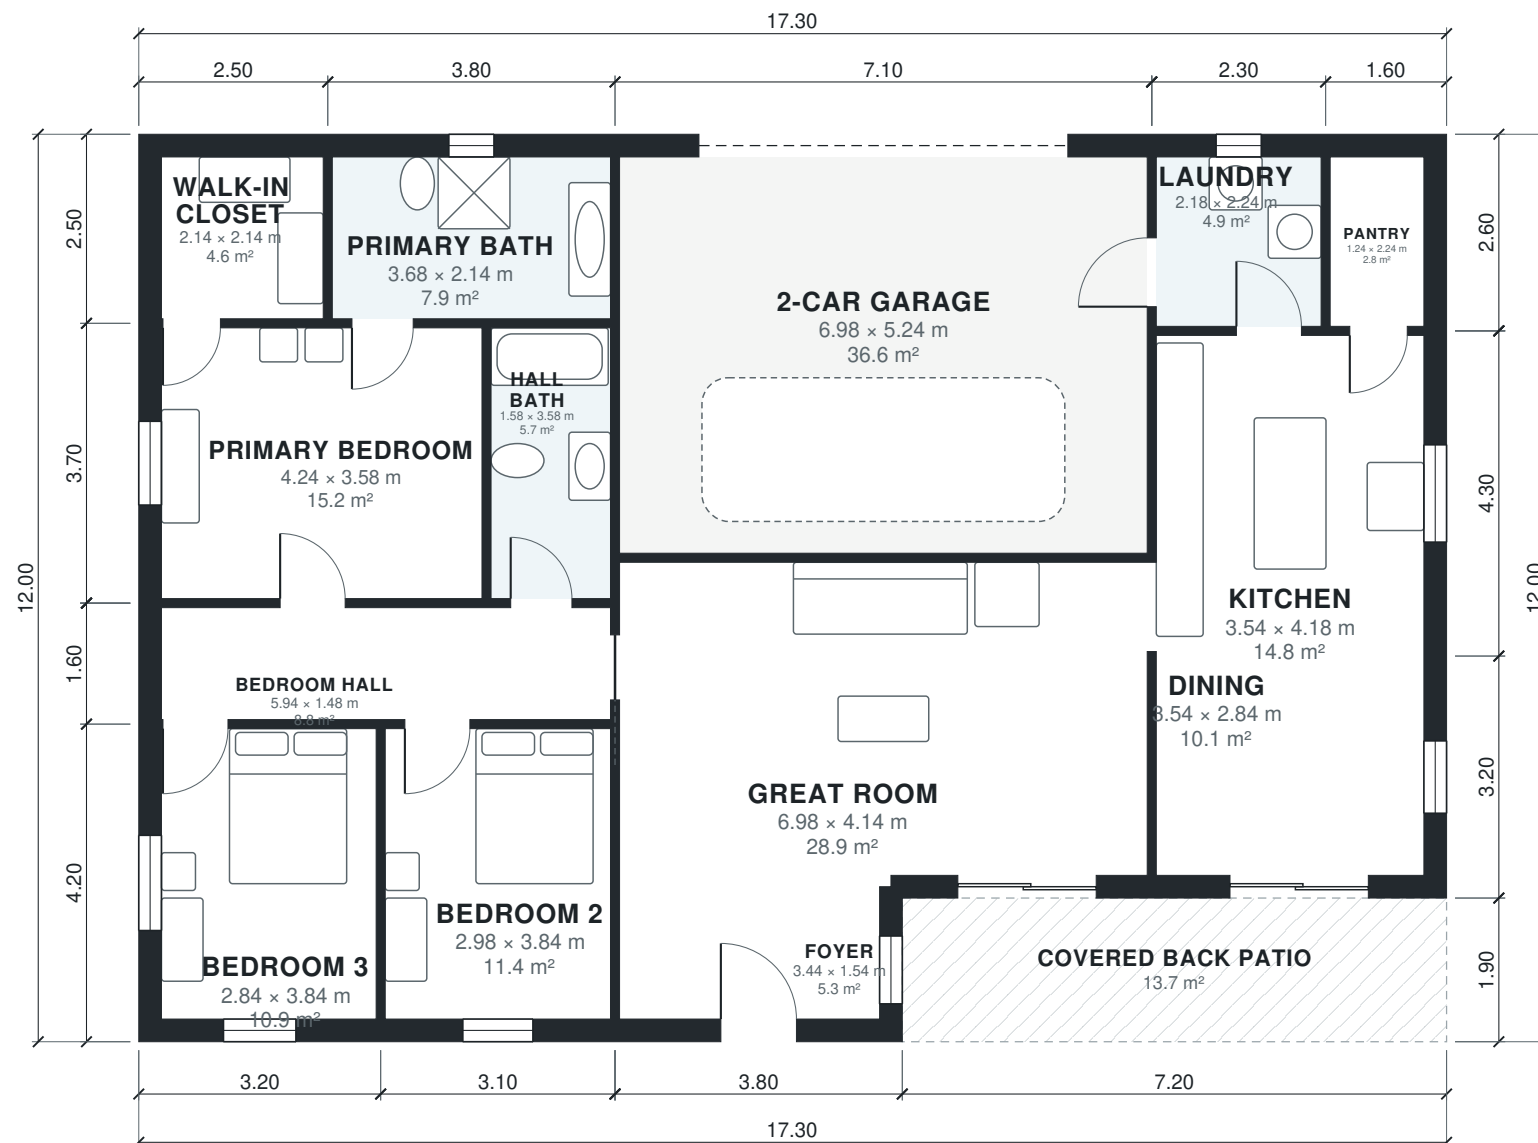

AI ARCHITECTURES

Plan Studio · ai-architectures.com

PROJECT

Single-Story 3-Bed Ranch with Covered Back Patio

Modern Farmhouse

SHEET TITLE

Floor Plan

GROSS AREA (THIS LEVEL)

193.9 m²

GROSS AREA (TOTAL)

193.9 m²

ENVELOPE

17.30 × 12.00 m

SCALE

1:100 on A3

DATE

2026-10-11

PROJECT NO.

Single-Story 3-Bed

CONCEPT DESIGN — NOT FOR CONSTRUCTION OR PERMIT. Generated with AI and may contain errors. Verify all dimensions and code requirements with a licensed architect or engineer.

SHEET

A-101

of 2

Area Schedule

LEVEL	ROOM	SIZE	NET AREA	GROSS AREA
1	2-Car Garage	6.98 × 5.24 m	36.6 m²	39.8 m²
1	Bedroom 2	2.98 × 3.84 m	11.4 m²	13.0 m²
1	Bedroom 3	2.84 × 3.84 m	10.9 m²	13.4 m²
1	Bedroom Hall	5.94 × 1.48 m	8.8 m²	10.1 m²
1	Dining	3.54 × 2.84 m	10.1 m²	12.5 m²
1	Foyer	3.44 × 1.54 m	5.3 m²	7.2 m²
1	Great Room	6.98 × 4.14 m	28.9 m²	31.9 m²
1	Hall Bath	1.58 × 3.58 m	5.7 m²	6.3 m²
1	Kitchen	3.54 × 4.18 m	14.8 m²	16.8 m²
1	Laundry	2.18 × 2.24 m	4.9 m²	6.0 m²
1	Pantry	1.24 × 2.24 m	2.8 m²	4.2 m²
1	Primary Bath	3.68 × 2.14 m	7.9 m²	9.5 m²
1	Primary Bedroom	4.24 × 3.58 m	15.2 m²	17.0 m²
1	Walk-in Closet	2.14 × 2.14 m	4.6 m²	6.2 m²
1	Covered Back Patio (outdoor)	7.20 × 1.90 m	13.7 m²	13.7 m²
Total indoor			167.7 m²	193.9 m²

AI ARCHITECTURES

Plan Studio · ai-architectures.com

PROJECT

Single-Story 3-Bed Ranch with Covered Back Patio

Modern Farmhouse

SHEET TITLE

Area Schedule

GROSS AREA (THIS LEVEL)

193.9 m²

GROSS AREA (TOTAL)

193.9 m²

ENVELOPE

17.30 × 12.00 m

SCALE

NTS on A3

DATE

2026-10-11

PROJECT NO.

Single-Story 3-Bed

CONCEPT DESIGN — NOT FOR CONSTRUCTION OR PERMIT. Generated with AI and may contain errors. Verify all dimensions and code requirements with a licensed architect or engineer.

SHEET

A-102