



AI ARCHITECTURES

Plan Studio · ai-architectures.com

PROJECT

Modern Shed-Roof Cabin

Modern Cabin

SHEET TITLE

Floor Plan

GROSS AREA (THIS LEVEL)

125.5 m²

GROSS AREA (TOTAL)

125.5 m²

ENVELOPE

15.60 × 8.70 m

SCALE

1:100 on A3

DATE

2026-10-09

PROJECT NO.


Modern Shed-Roof C

CONCEPT DESIGN — NOT FOR CONSTRUCTION OR PERMIT. Generated with AI and may contain errors. Verify all dimensions and code requirements with a licensed architect or engineer.

SHEET

A-101

of 2

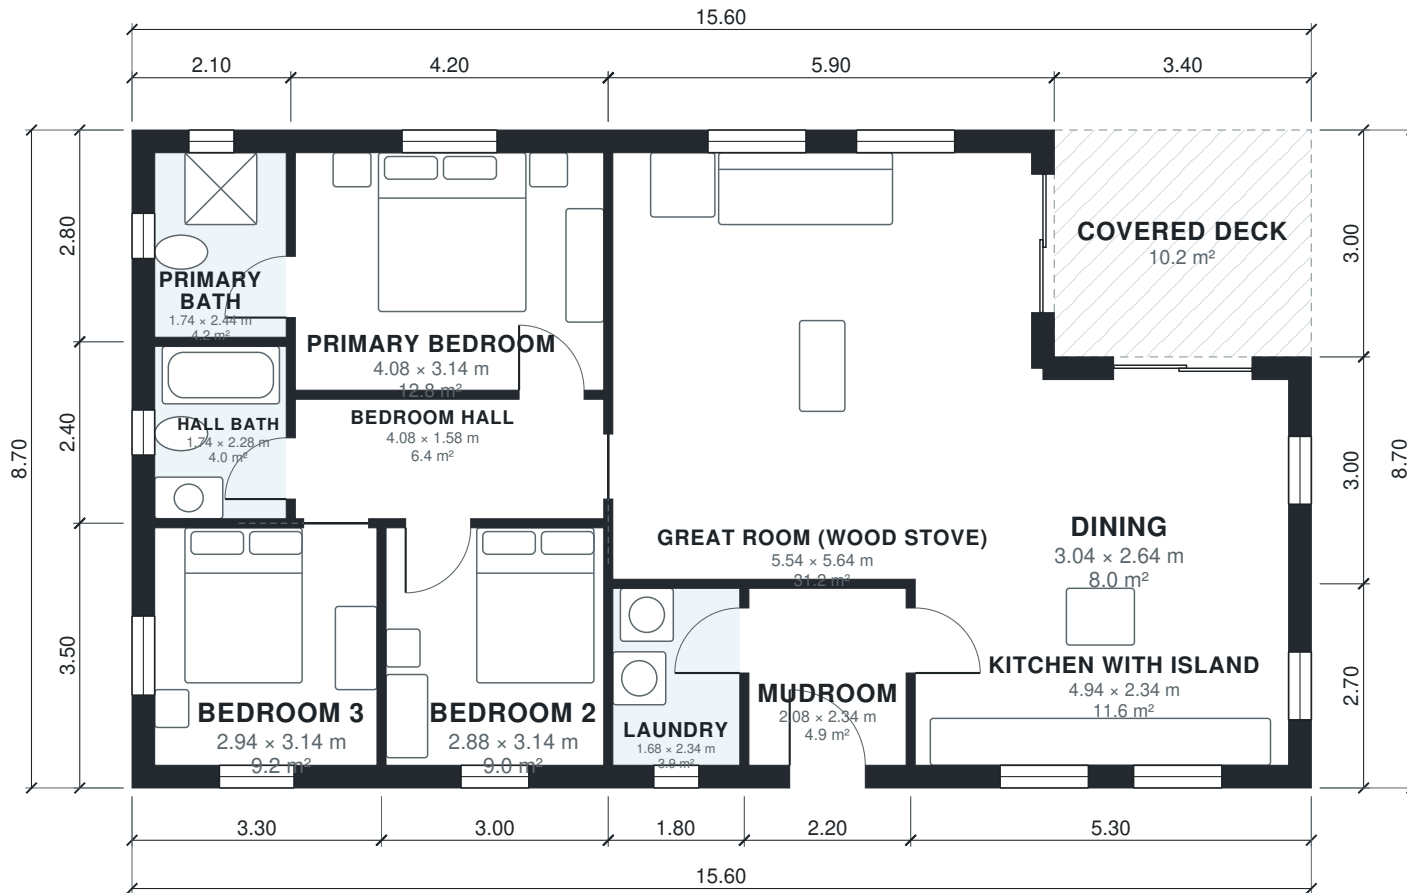

Area Schedule

LEVEL	ROOM	SIZE	NET AREA	GROSS AREA
1	Bedroom 2	2.88 × 3.14 m	9.0 m²	10.5 m²
1	Bedroom 3	2.94 × 3.14 m	9.2 m²	11.6 m²
1	Bedroom Hall	4.08 × 1.58 m	6.5 m²	7.1 m²
1	Dining	3.04 × 2.64 m	8.0 m²	10.2 m²
1	Great Room (Wood Stove)	5.54 × 5.64 m	31.2 m²	35.4 m²
1	Hall Bath	1.74 × 2.28 m	4.0 m²	5.0 m²
1	Kitchen with Island	4.94 × 2.34 m	11.6 m²	14.3 m²
1	Laundry	1.68 × 2.34 m	3.9 m²	4.9 m²
1	Mudroom	2.08 × 2.34 m	4.9 m²	5.9 m²
1	Primary Bath	1.74 × 2.44 m	4.2 m²	5.9 m²
1	Primary Bedroom	4.08 × 3.14 m	12.8 m²	14.7 m²
1	Covered Deck (outdoor)	3.40 × 3.00 m	10.2 m²	10.2 m²
Total indoor			105.4 m²	125.5 m²

AI ARCHITECTURES

Plan Studio · ai-architectures.com

PROJECT

Modern Shed-Roof Cabin

Modern Cabin

SHEET TITLE

Area Schedule

GROSS AREA (THIS LEVEL)

125.5 m²

GROSS AREA (TOTAL)

125.5 m²

ENVELOPE

15.60 × 8.70 m

SCALE

NTS on A3

DATE

2026-10-09

PROJECT NO.

Modern Shed-Roof C

CONCEPT DESIGN — NOT FOR CONSTRUCTION OR PERMIT. Generated with AI and may contain errors. Verify all dimensions and code requirements with a licensed architect or engineer.

SHEET

A-102