



AI ARCHITECTURES

Plan Studio · ai-architectures.com

PROJECT

Modern Shed-Roof Cabin

Modern Cabin

SHEET TITLE

Floor Plan

GROSS AREA (THIS LEVEL)

1,351 sq ft

GROSS AREA (TOTAL)

1,351 sq ft

ENVELOPE

51'-2" x 28'-7"

SCALE

1/8" = 1'-0" on Tabloid 11x17

DATE

2026-10-09

PROJECT NO.


3-bedroom-modern-c

CONCEPT DESIGN — NOT FOR CONSTRUCTION OR PERMIT. Generated with AI and may contain errors. Verify all dimensions and code requirements with a licensed architect or engineer.

SHEET

A-101

of 2

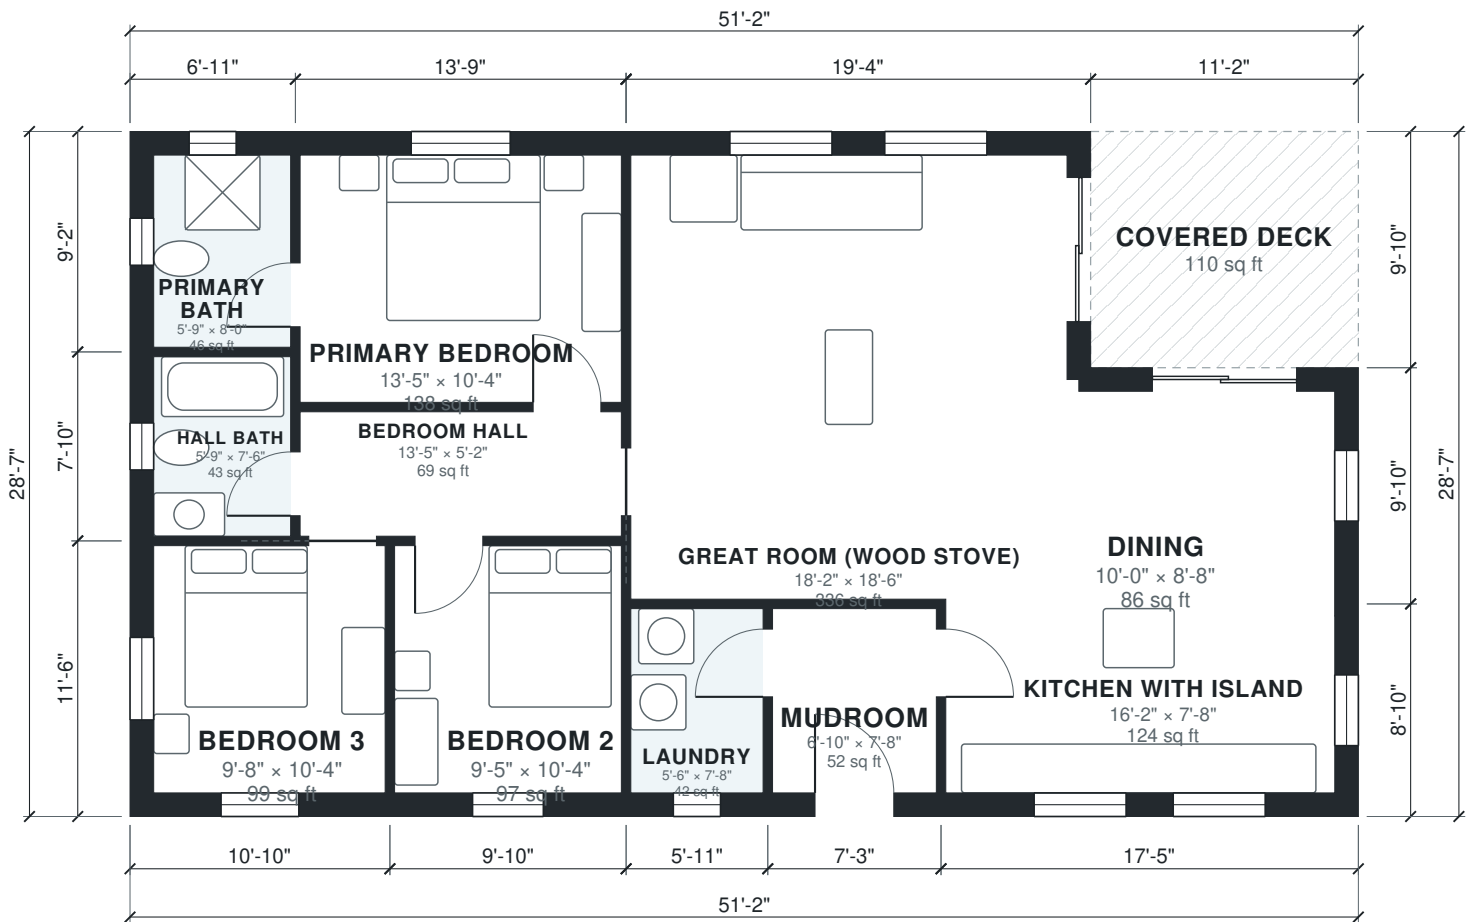

Area Schedule

LEVEL	ROOM	SIZE	NET AREA	GROSS AREA
1	Bedroom 2	9'-5" × 10'-4"	97 sq ft	113 sq ft
1	Bedroom 3	9'-8" × 10'-4"	99 sq ft	124 sq ft
1	Bedroom Hall	13'-5" × 5'-2"	69 sq ft	77 sq ft
1	Dining	10'-0" × 8'-8"	86 sq ft	110 sq ft
1	Great Room (Wood Stove)	18'-2" × 18'-6"	336 sq ft	381 sq ft
1	Hall Bath	5'-9" × 7'-6"	43 sq ft	54 sq ft
1	Kitchen with Island	16'-2" × 7'-8"	124 sq ft	154 sq ft
1	Laundry	5'-6" × 7'-8"	42 sq ft	52 sq ft
1	Mudroom	6'-10" × 7'-8"	52 sq ft	64 sq ft
1	Primary Bath	5'-9" × 8'-0"	46 sq ft	63 sq ft
1	Primary Bedroom	13'-5" × 10'-4"	138 sq ft	158 sq ft
1	Covered Deck (outdoor)	11'-2" × 9'-10"	110 sq ft	110 sq ft
Total indoor			1,134 sq ft	1,351 sq ft

AI ARCHITECTURES

Plan Studio · ai-architectures.com

PROJECT

Modern Shed-Roof Cabin

Modern Cabin

SHEET TITLE

Area Schedule

GROSS AREA (THIS LEVEL)

1,351 sq ft

GROSS AREA (TOTAL)

1,351 sq ft

ENVELOPE

51'-2" × 28'-7"

SCALE

NTS on Tabloid 11×17

DATE

2026-10-09

PROJECT NO.

3-bedroom-modern-c

CONCEPT DESIGN — NOT FOR CONSTRUCTION OR PERMIT. Generated with AI and may contain errors. Verify all dimensions and code requirements with a licensed architect or engineer.

SHEET

A-102