



AI ARCHITECTURES

Plan Studio · ai-architectures.com

PROJECT

Single-Story 3-Bed Ranch House

Traditional Ranch

SHEET TITLE

Floor Plan

GROSS AREA (THIS LEVEL)

175.9 m²

GROSS AREA (TOTAL)

175.9 m²

ENVELOPE

16.40 × 11.20 m

SCALE



1:100 on A3

DATE

2026-10-11

PROJECT NO.

Single-Story 3-Bed

 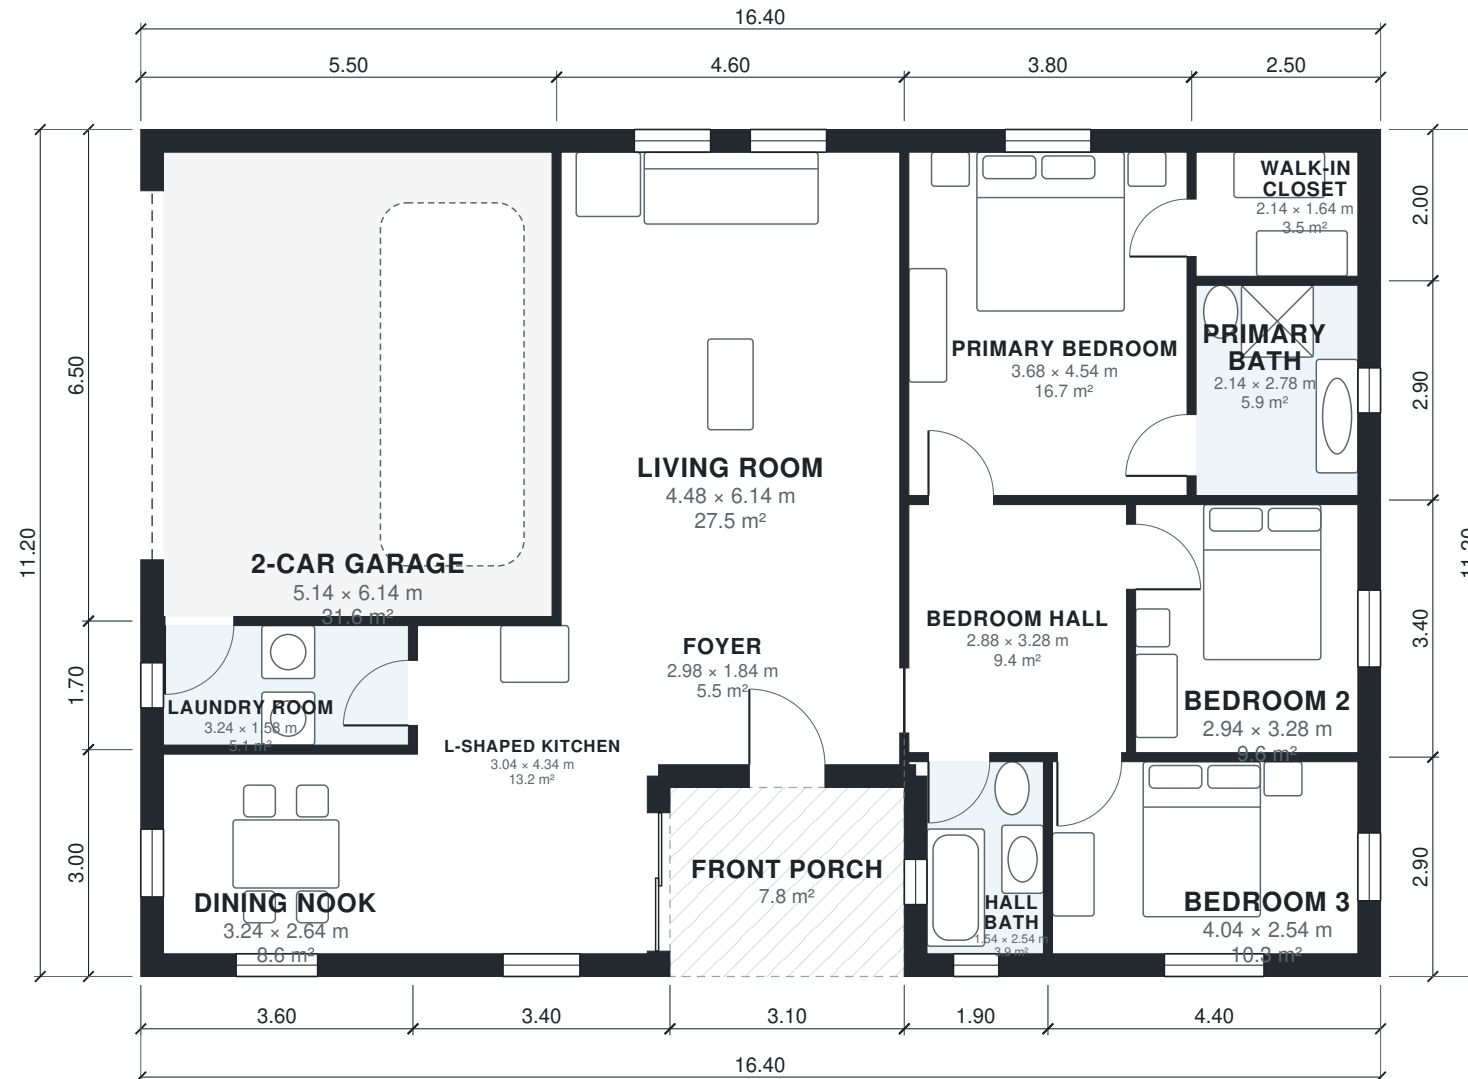

CONCEPT DESIGN — NOT FOR CONSTRUCTION OR PERMIT. Generated with AI and may contain errors. Verify all dimensions and code requirements with a licensed architect or engineer.

SHEET

A-101

of 2

Area Schedule

LEVEL	ROOM	SIZE	NET AREA	GROSS AREA
1	2-Car Garage	5.14 × 6.14 m	31.6 m²	35.8 m²
1	Bedroom 2	2.94 × 3.28 m	9.6 m²	11.2 m²
1	Bedroom 3	4.04 × 2.54 m	10.3 m²	12.8 m²
1	Bedroom Hall	2.88 × 3.28 m	9.4 m²	10.2 m²
1	Dining Nook	3.24 × 2.64 m	8.6 m²	10.8 m²
1	Foyer	2.98 × 1.84 m	5.5 m²	6.8 m²
1	Hall Bath	1.54 × 2.54 m	3.9 m²	5.5 m²
1	L-Shaped Kitchen	3.04 × 4.34 m	13.2 m²	16.0 m²
1	Laundry Room	3.24 × 1.58 m	5.1 m²	6.1 m²
1	Living Room	4.48 × 6.14 m	27.5 m²	29.9 m²
1	Primary Bath	2.14 × 2.78 m	6.0 m²	7.2 m²
1	Primary Bedroom	3.68 × 4.54 m	16.7 m²	18.6 m²
1	Walk-in Closet	2.14 × 1.64 m	3.5 m²	5.0 m²
1	Front Porch (outdoor)	3.10 × 2.50 m	7.8 m²	7.8 m²
Total indoor			150.8 m²	175.9 m²

AI ARCHITECTURES

Plan Studio · ai-architectures.com

PROJECT

Single-Story 3-Bed Ranch House

Traditional Ranch

SHEET TITLE

Area Schedule

GROSS AREA (THIS LEVEL)

175.9 m²

GROSS AREA (TOTAL)

175.9 m²

ENVELOPE

16.40 × 11.20 m

SCALE

NTS on A3

DATE

2026-10-11

PROJECT NO.

Single-Story 3-Bed

CONCEPT DESIGN — NOT FOR CONSTRUCTION OR PERMIT. Generated with AI and may contain errors. Verify all dimensions and code requirements with a licensed architect or engineer.

SHEET

A-102