



AI ARCHITECTURES

Plan Studio · ai-architectures.com

PROJECT

Four-Bedroom Ranch with Garage

Modern Ranch

SHEET TITLE

Floor Plan

GROSS AREA (THIS LEVEL)

2,121 sq ft

GROSS AREA (TOTAL)

2,121 sq ft

ENVELOPE

56'-9" x 39'-1"

SCALE

1/8" = 1'-0" on Tabloid 11x17

DATE

2026-10-11

PROJECT NO.


4-bedroom-2-bath-h

CONCEPT DESIGN — NOT FOR CONSTRUCTION OR PERMIT. Generated with AI and may contain errors. Verify all dimensions and code requirements with a licensed architect or engineer.

SHEET

A-101

of 2

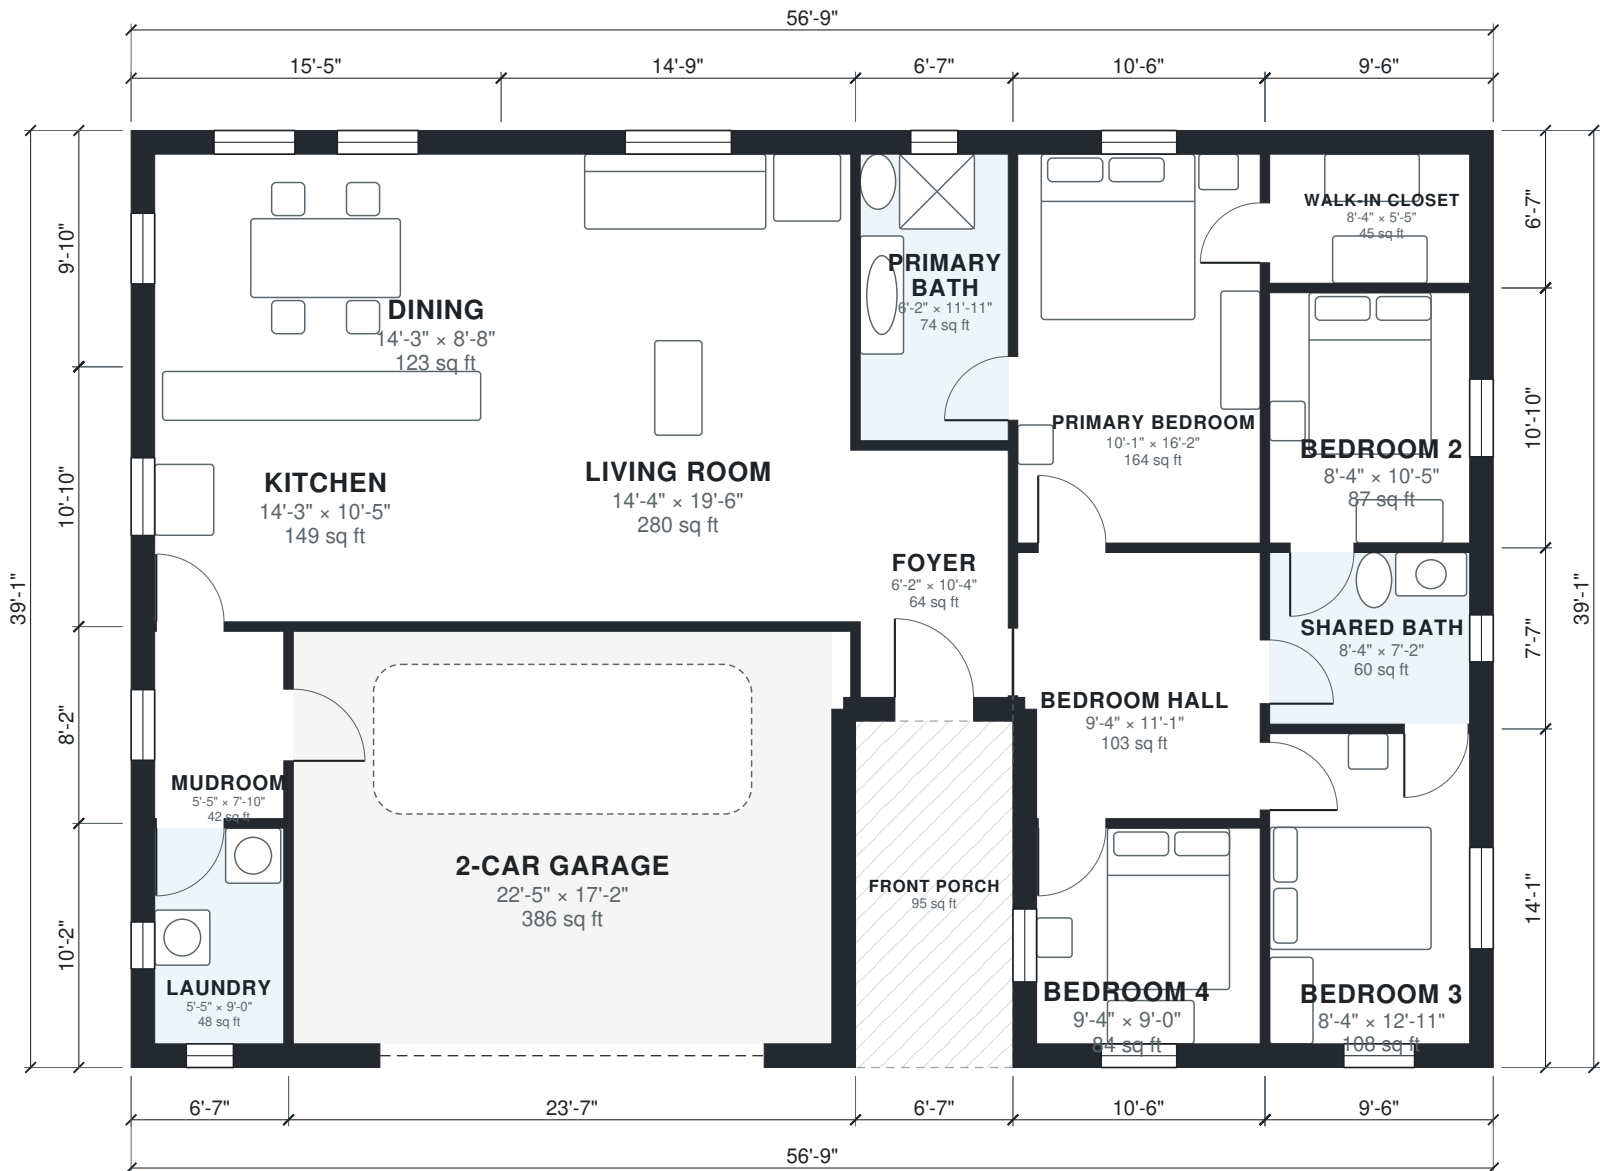

Area Schedule

| LEVEL        | ROOM                  | SIZE            | NET AREA    | GROSS AREA  |
|--------------|-----------------------|-----------------|-------------|-------------|
| 1            | 2-Car Garage          | 22'-5" × 17'-2" | 386 sq ft   | 434 sq ft   |
| 1            | Bedroom 2             | 8'-4" × 10'-5"  | 87 sq ft    | 103 sq ft   |
| 1            | Bedroom 3             | 8'-4" × 12'-11" | 108 sq ft   | 134 sq ft   |
| 1            | Bedroom 4             | 9'-4" × 9'-0"   | 84 sq ft    | 107 sq ft   |
| 1            | Bedroom Hall          | 9'-4" × 11'-1"  | 103 sq ft   | 121 sq ft   |
| 1            | Dining                | 14'-3" × 8'-8"  | 123 sq ft   | 152 sq ft   |
| 1            | Foyer                 | 6'-2" × 10'-4"  | 64 sq ft    | 75 sq ft    |
| 1            | Kitchen               | 14'-3" × 10'-5" | 149 sq ft   | 167 sq ft   |
| 1            | Laundry               | 5'-5" × 9'-0"   | 48 sq ft    | 67 sq ft    |
| 1            | Living Room           | 14'-4" × 19'-6" | 280 sq ft   | 305 sq ft   |
| 1            | Mudroom               | 5'-5" × 7'-10"  | 42 sq ft    | 54 sq ft    |
| 1            | Primary Bath          | 6'-2" × 11'-11" | 74 sq ft    | 86 sq ft    |
| 1            | Primary Bedroom       | 10'-1" × 16'-2" | 164 sq ft   | 183 sq ft   |
| 1            | Shared Bath           | 8'-4" × 7'-2"   | 60 sq ft    | 72 sq ft    |
| 1            | Walk-in Closet        | 8'-4" × 5'-5"   | 45 sq ft    | 62 sq ft    |
| 1            | Front Porch (outdoor) | 6'-7" × 14'-5"  | 95 sq ft    | 95 sq ft    |
| Total indoor |                       |                 | 1,815 sq ft | 2,121 sq ft |

AI ARCHITECTURES

Plan Studio · ai-architectures.com

PROJECT

Four-Bedroom Ranch with Garage

Modern Ranch

SHEET TITLE

Area Schedule

GROSS AREA (THIS LEVEL)

2,121 sq ft

GROSS AREA (TOTAL)

2,121 sq ft

ENVELOPE

56'-9" × 39'-1"

SCALE

NTS on Tabloid 11×17

DATE

2026-10-11

PROJECT NO.

4-bedroom-2-bath-h

CONCEPT DESIGN — NOT FOR CONSTRUCTION OR PERMIT. Generated with AI and may contain errors. Verify all dimensions and code requirements with a licensed architect or engineer.

SHEET

A-102