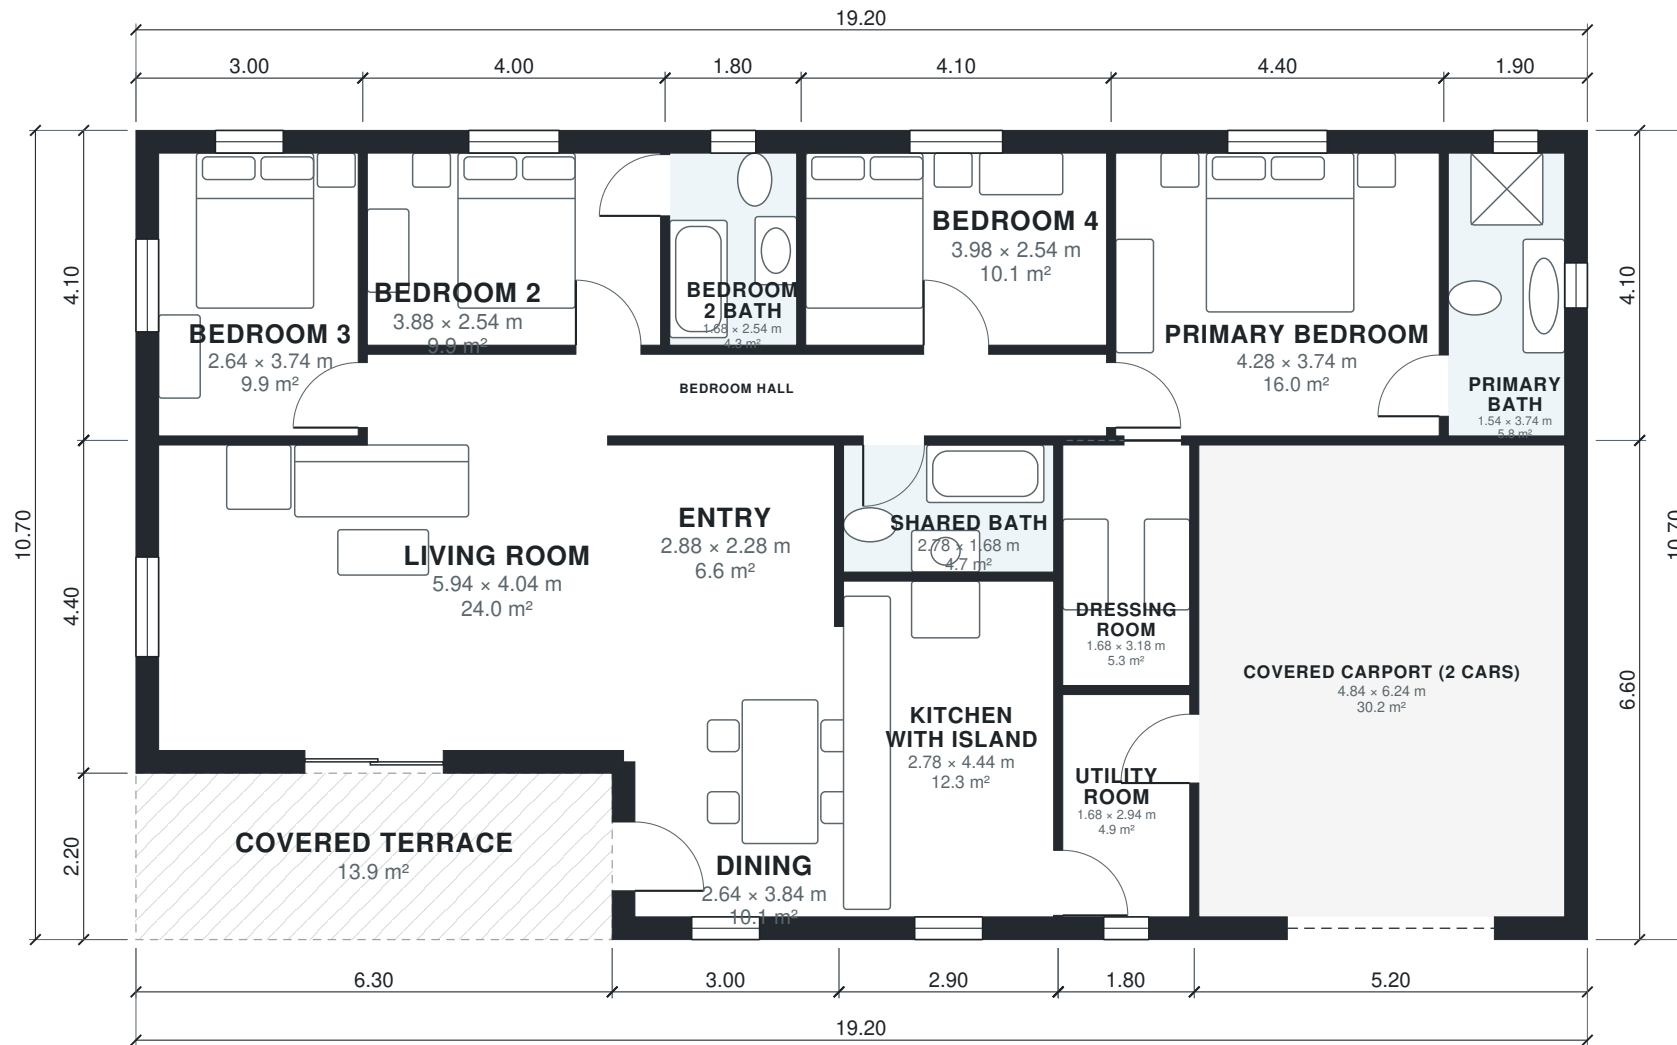


AI ARCHITECTURES

Plan Studio · ai-architectures.com

PROJECT

Single-Storey 4-Bed Family House

Contemporary Mediterranean

SHEET TITLE

Floor Plan

GROSS AREA (THIS LEVEL)

191.6 m²

GROSS AREA (TOTAL)

191.6 m²

ENVELOPE

19.20 x 10.70 m

SCALE

1:100 on A3

DATE

2026-10-09

PROJECT NO.

Single-Storey 4-Be

CONCEPT DESIGN — NOT FOR CONSTRUCTION OR PERMIT. Generated with AI and may contain errors. Verify all dimensions and code requirements with a licensed architect or engineer.

SHEET

A-101

of 2

Area Schedule

LEVEL	ROOM	SIZE	NET AREA	GROSS AREA
1	Bedroom 2	3.88 × 2.54 m	9.9 m²	11.6 m²
1	Bedroom 2 Bath	1.68 × 2.54 m	4.3 m²	5.2 m²
1	Bedroom 3	2.64 × 3.74 m	9.9 m²	12.3 m²
1	Bedroom 4	3.98 × 2.54 m	10.1 m²	11.9 m²
1	Bedroom Hall	9.78 × 1.08 m	10.6 m²	11.9 m²
1	Covered Carport (2 cars)	4.84 × 6.24 m	30.2 m²	34.3 m²
1	Dining	2.64 × 3.84 m	10.1 m²	12.6 m²
1	Dressing Room	1.68 × 3.18 m	5.3 m²	5.9 m²
1	Entry	2.88 × 2.28 m	6.6 m²	7.2 m²
1	Kitchen with Island	2.78 × 4.44 m	12.3 m²	13.9 m²
1	Living Room	5.94 × 4.04 m	24.0 m²	27.7 m²
1	Primary Bath	1.54 × 3.74 m	5.8 m²	7.8 m²
1	Primary Bedroom	4.28 × 3.74 m	16.0 m²	18.0 m²
1	Shared Bath	2.78 × 1.68 m	4.7 m²	5.2 m²
1	Utility Room	1.68 × 2.94 m	4.9 m²	5.9 m²
1	Covered Terrace (outdoor)	6.30 × 2.20 m	13.9 m²	13.9 m²
Total indoor			164.6 m²	191.6 m²

AI ARCHITECTURES

Plan Studio · ai-architectures.com

PROJECT

Single-Storey 4-Bed Family House

Contemporary Mediterranean

SHEET TITLE

Area Schedule

GROSS AREA (THIS LEVEL)

191.6 m²

GROSS AREA (TOTAL)

191.6 m²

ENVELOPE

19.20 × 10.70 m

SCALE

NTS on A3

DATE

2026-10-09

PROJECT NO.

Single-Storey 4-Be

CONCEPT DESIGN — NOT FOR CONSTRUCTION OR PERMIT. Generated with AI and may contain errors. Verify all dimensions and code requirements with a licensed architect or engineer.

SHEET

A-102