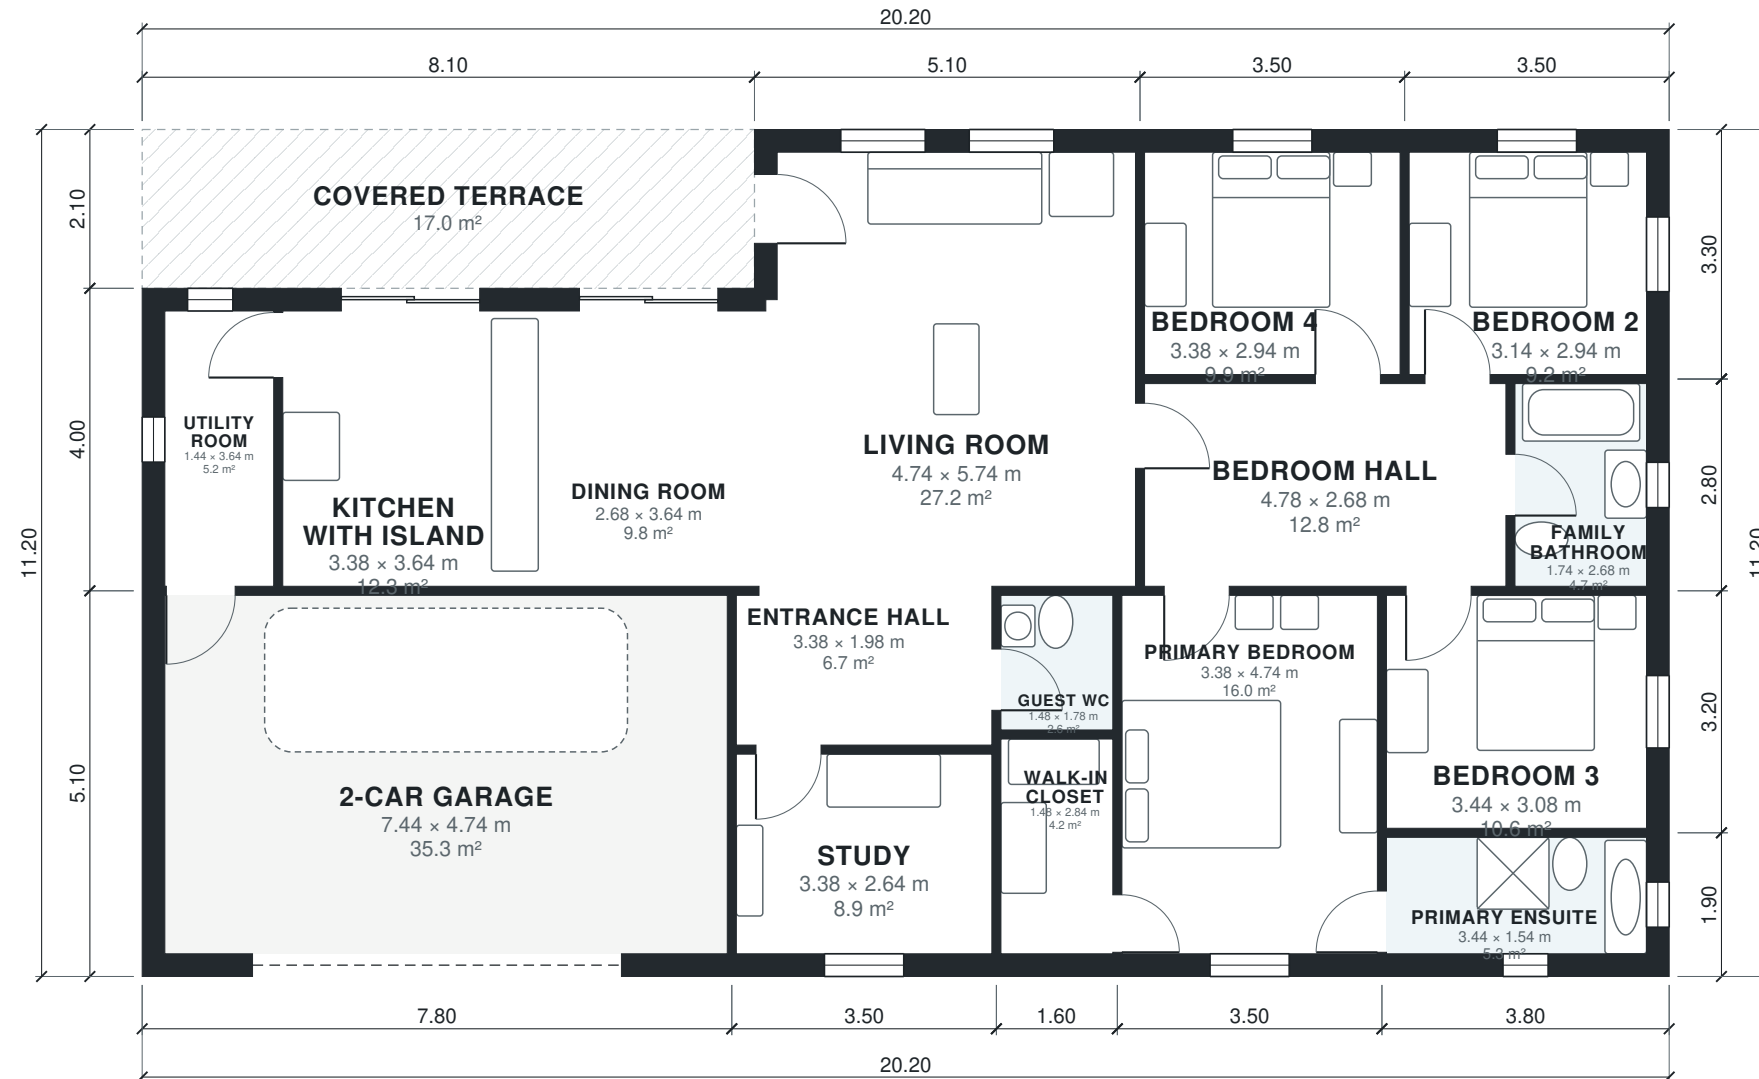


AI ARCHITECTURES

Plan Studio · ai-architectures.com

PROJECT

Compact 4-Bed Single-Story Family H

Contemporary Mediterranean

SHEET TITLE

Floor Plan

GROSS AREA (THIS LEVEL)

209.2 m²

GROSS AREA (TOTAL)

209.2 m²

ENVELOPE

20.20 × 11.20 m

SCALE

1:100 on A3

DATE

2026-10-11

PROJECT NO.

Compact 4-Bed Sing

CONCEPT DESIGN — NOT FOR CONSTRUCTION OR PERMIT. Generated with AI and may contain errors. Verify all dimensions and code requirements with a licensed architect or engineer.

SHEET

A-101

of 2

Area Schedule

LEVEL	ROOM	SIZE	NET AREA	GROSS AREA
1	2-Car Garage	7.44 × 4.74 m	35.3 m²	39.8 m²
1	Bedroom 2	3.14 × 2.94 m	9.2 m²	11.6 m²
1	Bedroom 3	3.44 × 3.08 m	10.6 m²	12.2 m²
1	Bedroom 4	3.38 × 2.94 m	9.9 m²	11.6 m²
1	Bedroom Hall	4.78 × 2.68 m	12.8 m²	13.7 m²
1	Dining Room	2.68 × 3.64 m	9.8 m²	11.2 m²
1	Entrance Hall	3.38 × 1.98 m	6.7 m²	7.3 m²
1	Family Bathroom	1.74 × 2.68 m	4.7 m²	5.9 m²
1	Guest WC	1.48 × 1.78 m	2.6 m²	3.0 m²
1	Kitchen with Island	3.38 × 3.64 m	12.3 m²	14.0 m²
1	Living Room	4.74 × 5.74 m	27.2 m²	31.1 m²
1	Primary Bedroom	3.38 × 4.74 m	16.0 m²	17.9 m²
1	Primary Ensuite	3.44 × 1.54 m	5.3 m²	7.2 m²
1	Study	3.38 × 2.64 m	8.9 m²	10.5 m²
1	Utility Room	1.44 × 3.64 m	5.2 m²	7.2 m²
1	Walk-in Closet	1.48 × 2.84 m	4.2 m²	5.1 m²
1	Covered Terrace (outdoor)	8.10 × 2.10 m	17.0 m²	17.0 m²
Total indoor			180.8 m²	209.2 m²

AI ARCHITECTURES

Plan Studio · ai-architectures.com

PROJECT

Compact 4-Bed Single-Story Family H

Contemporary Mediterranean

SHEET TITLE

Area Schedule

GROSS AREA (THIS LEVEL)

209.2 m²

GROSS AREA (TOTAL)

209.2 m²

ENVELOPE

20.20 × 11.20 m

SCALE

NTS on A3

DATE

2026-10-11

PROJECT NO.

Compact 4-Bed Sing

CONCEPT DESIGN — NOT FOR CONSTRUCTION OR PERMIT. Generated with AI and may contain errors. Verify all dimensions and code requirements with a licensed architect or engineer.

SHEET

A-102

of 2