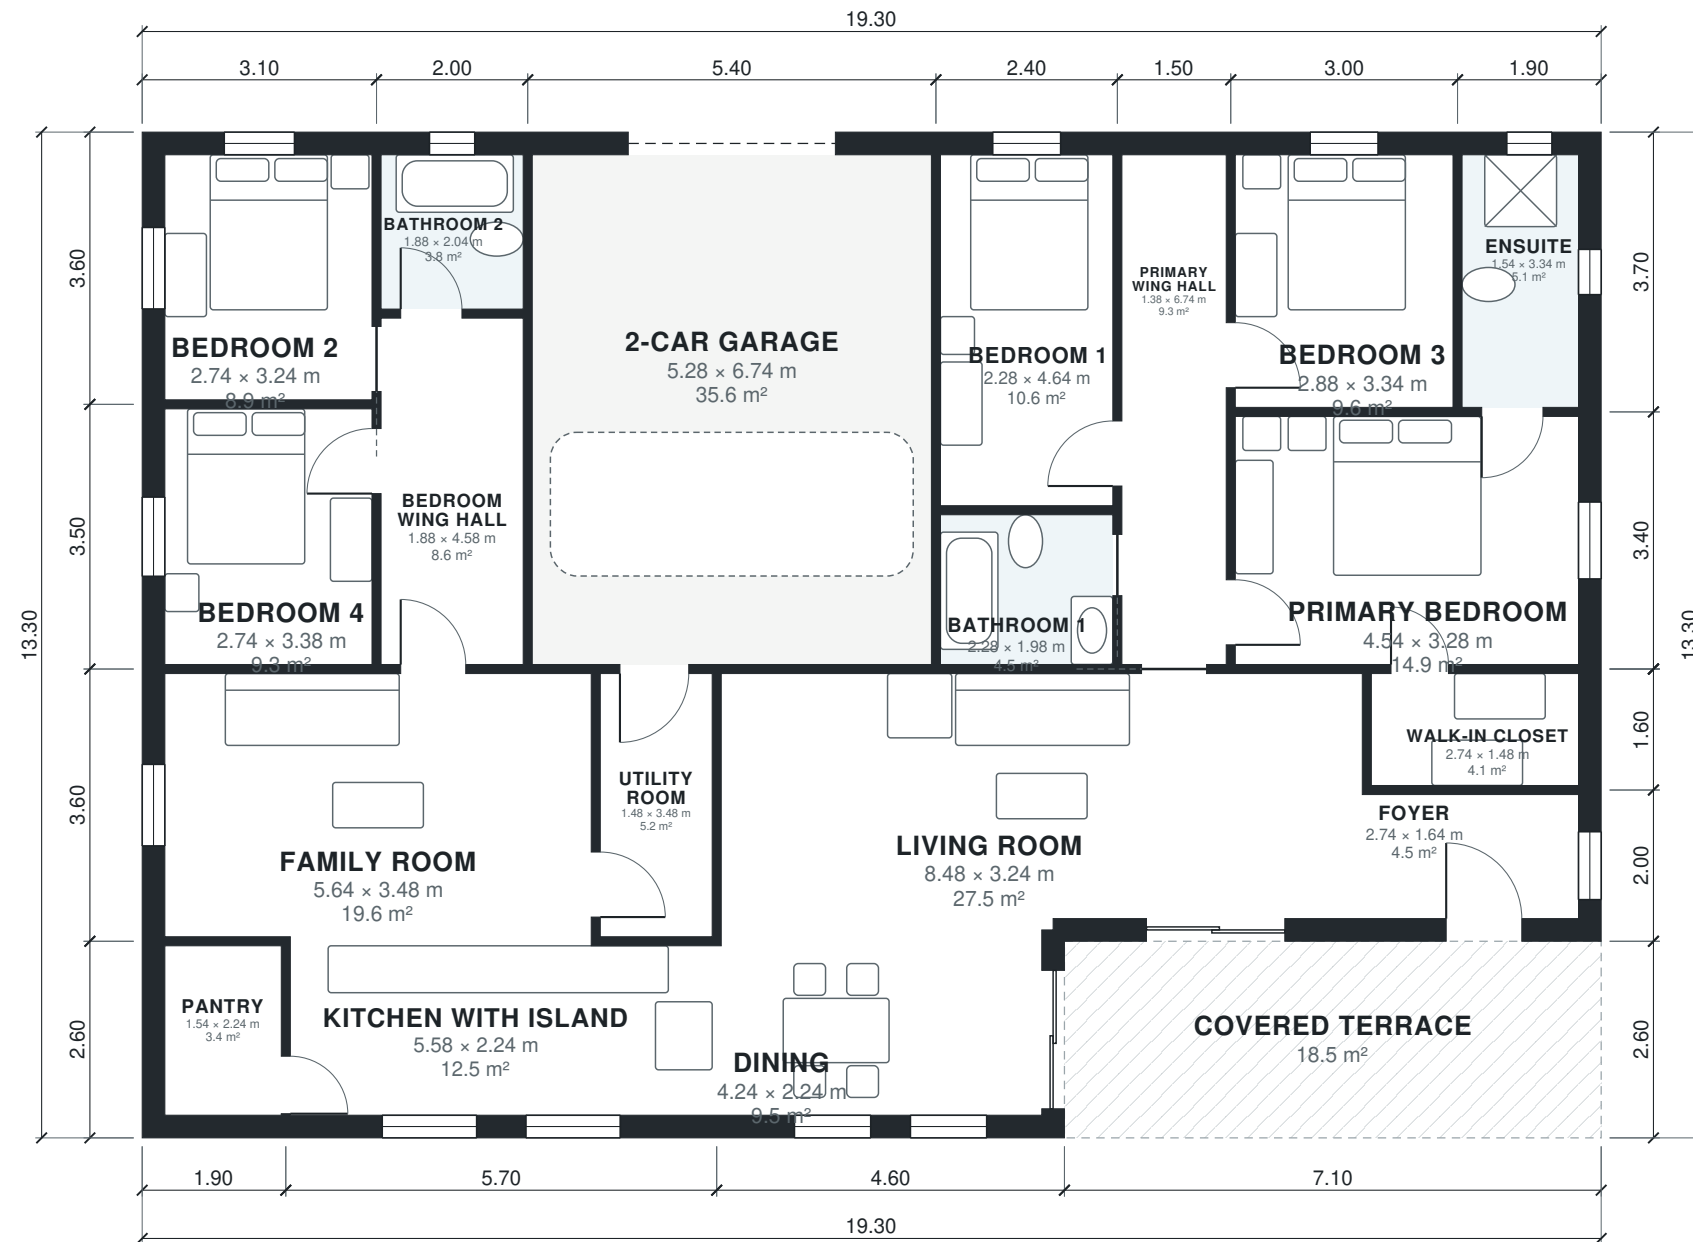


AI ARCHITECTURES

Plan Studio · ai-architectures.com

PROJECT

Single-Storey 5-Bedroom Family House

Contemporary European/Latin American

SHEET TITLE

Floor Plan

GROSS AREA (THIS LEVEL)

238.2 m²

GROSS AREA (TOTAL)

238.2 m²

ENVELOPE

19.30 × 13.30 m

SCALE

1:100 on A3

DATE

2026-10-11

PROJECT NO.

Single-Storey 5-Be

CONCEPT DESIGN — NOT FOR CONSTRUCTION OR PERMIT. Generated with AI and may contain errors. Verify all dimensions and code requirements with a licensed architect or engineer.

SHEET

A-101

Area Schedule

LEVEL	ROOM	SIZE	NET AREA	GROSS AREA
1	2-Car Garage	5.28 × 6.74 m	35.6 m²	38.3 m²
1	Bathroom 1	2.28 × 1.98 m	4.5 m²	5.0 m²
1	Bathroom 2	1.88 × 2.04 m	3.8 m²	4.8 m²
1	Bedroom 1	2.28 × 4.64 m	10.6 m²	12.0 m²
1	Bedroom 2	2.74 × 3.24 m	8.9 m²	11.2 m²
1	Bedroom 3	2.88 × 3.34 m	9.6 m²	11.1 m²
1	Bedroom 4	2.74 × 3.38 m	9.3 m²	10.8 m²
1	Bedroom Wing Hall	1.88 × 4.58 m	8.6 m²	9.4 m²
1	Dining	4.24 × 2.24 m	9.5 m²	12.0 m²
1	Ensuite	1.54 × 3.34 m	5.1 m²	7.0 m²
1	Family Room	5.64 × 3.48 m	19.6 m²	21.6 m²
1	Foyer	2.74 × 1.64 m	4.5 m²	6.2 m²
1	Kitchen with Island	5.58 × 2.24 m	12.5 m²	14.8 m²
1	Living Room	8.48 × 3.24 m	27.5 m²	31.0 m²
1	Pantry	1.54 × 2.24 m	3.5 m²	4.9 m²
1	Primary Bedroom	4.54 × 3.28 m	14.9 m²	16.7 m²
1	Primary Wing Hall	1.38 × 6.74 m	9.3 m²	10.7 m²
1	Utility Room	1.48 × 3.48 m	5.2 m²	5.8 m²
1	Walk-in Closet	2.74 × 1.48 m	4.1 m²	5.0 m²
1	Covered Terrace (outdoor)	7.10 × 2.60 m	18.5 m²	18.5 m²
Total indoor			206.5 m²	238.2 m²

AI ARCHITECTURES

Plan Studio · ai-architectures.com

PROJECT

Single-Storey 5-Bedroom Family House

Contemporary European/Latin American

SHEET TITLE

Area Schedule

GROSS AREA (THIS LEVEL)

238.2 m²

GROSS AREA (TOTAL)

238.2 m²

ENVELOPE

19.30 × 13.30 m

SCALE

NTS on A3

DATE

2026-10-11

PROJECT NO.

Single-Storey 5-Be

CONCEPT DESIGN — NOT FOR CONSTRUCTION OR PERMIT. Generated with AI and may contain errors. Verify all dimensions and code requirements with a licensed architect or engineer.

SHEET

A-102