



AI ARCHITECTURES

Plan Studio · ai-architectures.com

PROJECT

Five-Bedroom Split-Plan Ranch

Ranch

SHEET TITLE

Floor Plan

GROSS AREA (THIS LEVEL)

337.0 m²

GROSS AREA (TOTAL)

337.0 m²

ENVELOPE

22.50 × 15.50 m

SCALE

1:100 on A3

DATE

2026-10-09

PROJECT NO.


Five-Bedroom Split

CONCEPT DESIGN — NOT FOR CONSTRUCTION OR PERMIT. Generated with AI and may contain errors. Verify all dimensions and code requirements with a licensed architect or engineer.

SHEET

A-101

of 2

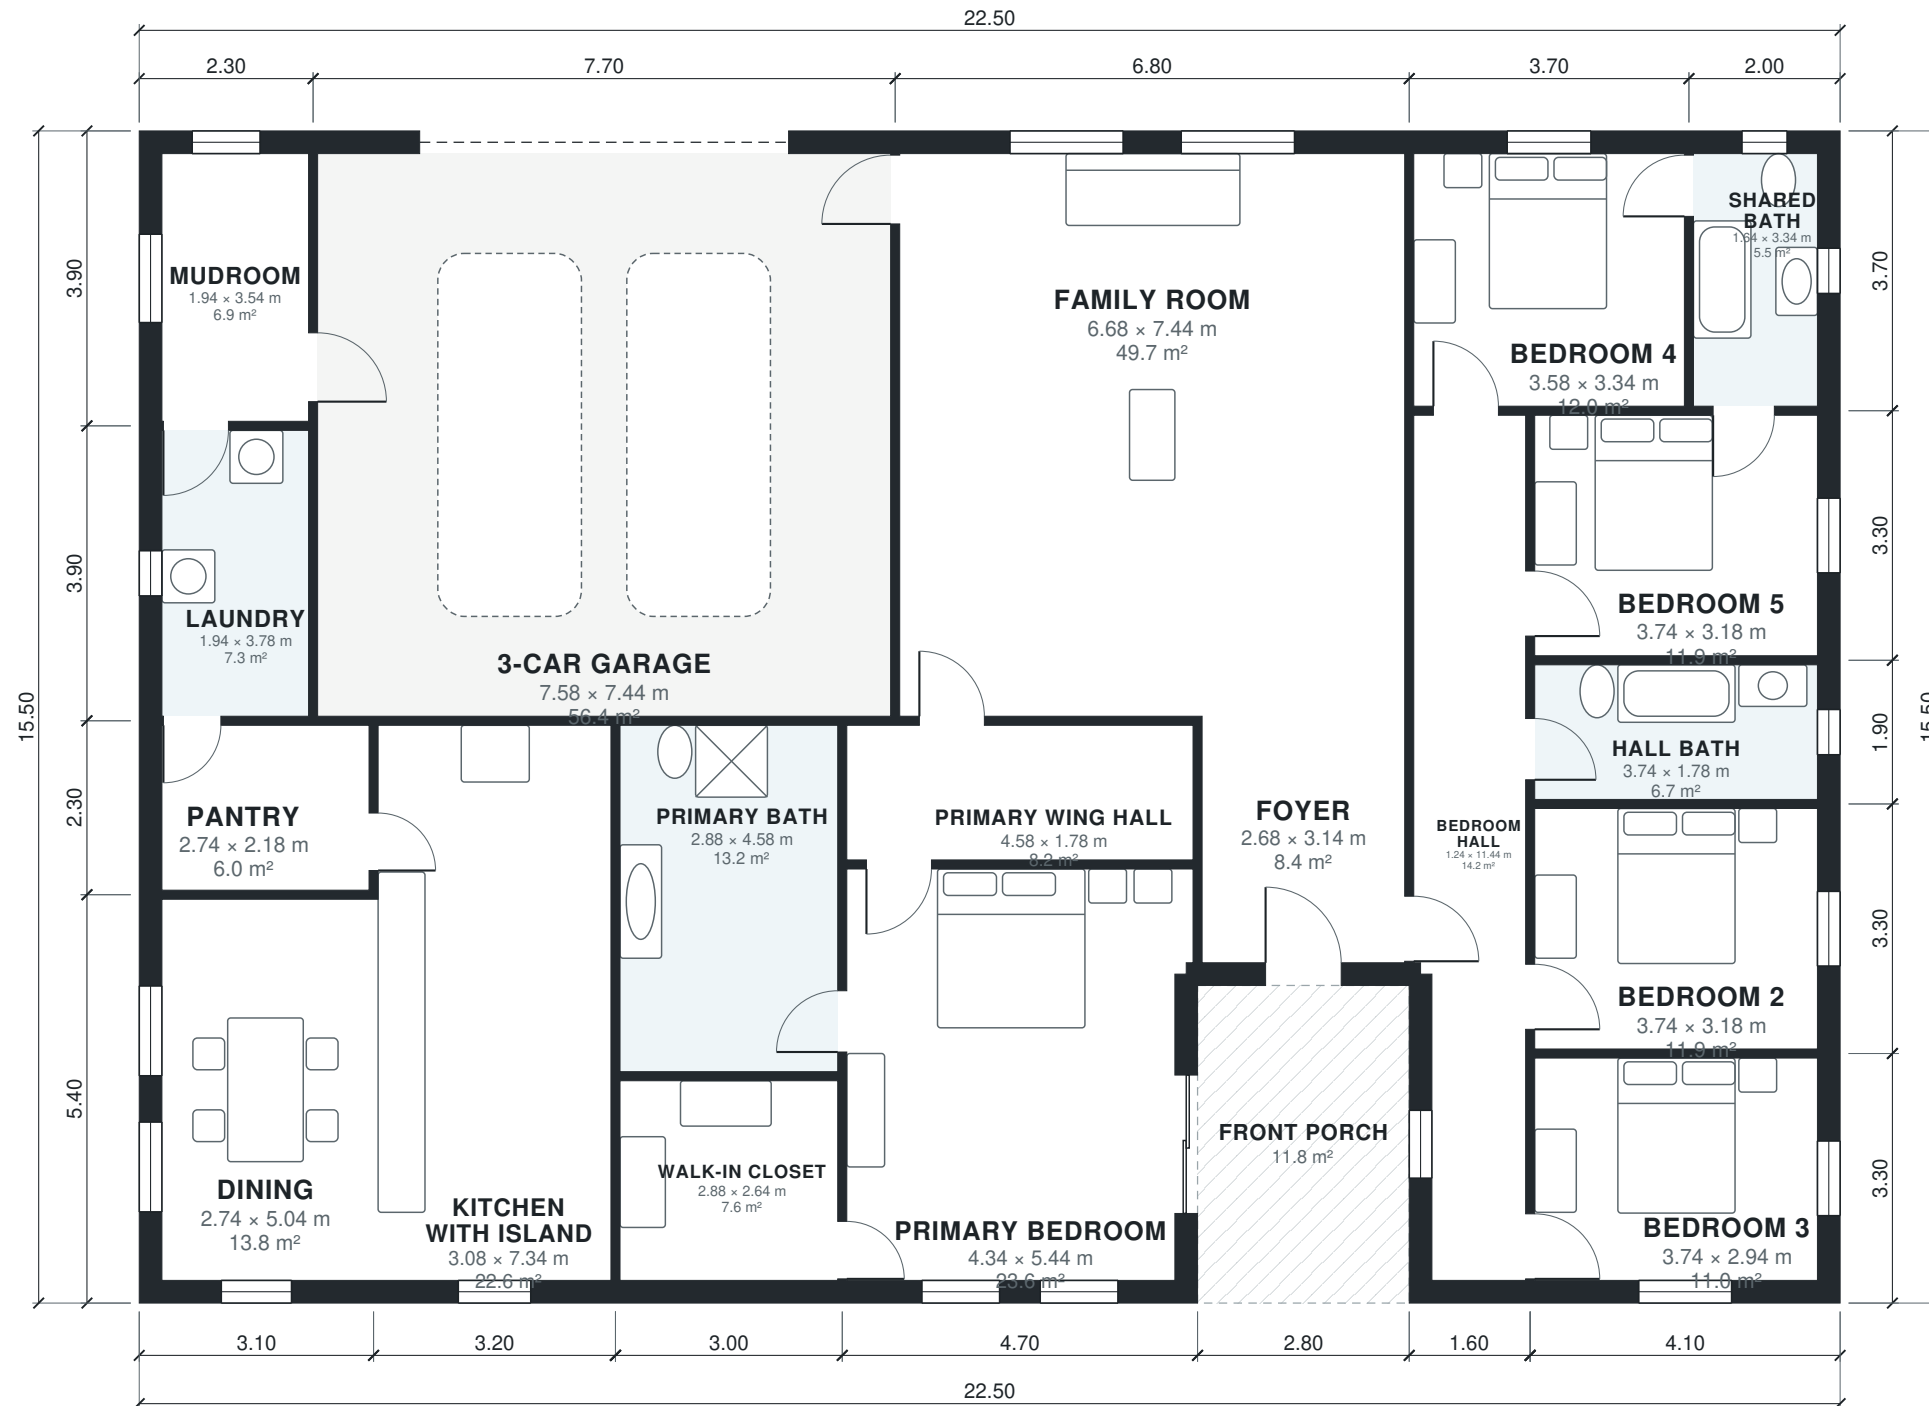

Area Schedule

LEVEL	ROOM	SIZE	NET AREA	GROSS AREA
1	3-Car Garage	7.58 × 7.44 m	56.4 m²	60.1 m²
1	Bedroom 2	3.74 × 3.18 m	11.9 m²	13.5 m²
1	Bedroom 3	3.74 × 2.94 m	11.0 m²	13.5 m²
1	Bedroom 4	3.58 × 3.34 m	12.0 m²	13.7 m²
1	Bedroom 5	3.74 × 3.18 m	11.9 m²	13.5 m²
1	Bedroom Hall	1.24 × 11.44 m	14.2 m²	18.9 m²
1	Dining	2.74 × 5.04 m	13.8 m²	16.7 m²
1	Family Room	6.68 × 7.44 m	49.7 m²	53.0 m²
1	Foyer	2.68 × 3.14 m	8.4 m²	9.8 m²
1	Hall Bath	3.74 × 1.78 m	6.7 m²	7.8 m²
1	Kitchen with Island	3.08 × 7.34 m	22.6 m²	24.6 m²
1	Laundry	1.94 × 3.78 m	7.3 m²	9.0 m²
1	Mudroom	1.94 × 3.54 m	6.9 m²	9.0 m²
1	Pantry	2.74 × 2.18 m	6.0 m²	7.1 m²
1	Primary Bath	2.88 × 4.58 m	13.2 m²	14.1 m²
1	Primary Bedroom	4.34 × 5.44 m	23.6 m²	27.3 m²
1	Primary Wing Hall	4.58 × 1.78 m	8.2 m²	8.9 m²
1	Shared Bath	1.64 × 3.34 m	5.5 m²	7.4 m²
1	Walk-in Closet	2.88 × 2.64 m	7.6 m²	9.0 m²
1	Front Porch (outdoor)	2.80 × 4.20 m	11.8 m²	11.8 m²
Total indoor			296.7 m²	337.0 m²

AI ARCHITECTURES

Plan Studio · ai-architectures.com

PROJECT

Five-Bedroom Split-Plan Ranch

Ranch

SHEET TITLE

Area Schedule

GROSS AREA (THIS LEVEL)

337.0 m²

GROSS AREA (TOTAL)

337.0 m²

ENVELOPE

22.50 × 15.50 m

SCALE

NTS on A3

DATE

2026-10-09

PROJECT NO.

Five-Bedroom Split

CONCEPT DESIGN — NOT FOR CONSTRUCTION OR PERMIT. Generated with AI and may contain errors. Verify all dimensions and code requirements with a licensed architect or engineer.

SHEET

A-102