



PROJECT
Compact One-Bedroom Cottage
Modern Cottage

SHEET TITLE
Floor Plan

GROSS AREA (THIS LEVEL)
604 sq ft

GROSS AREA (TOTAL)
604 sq ft


ENVELOPE
23'-7" × 28'-3"

SCALE
1/8" = 1'-0" on Tabloid 11×17

DATE
2026-10-11

PROJECT NO.
600-sq-ft-house-pl

CONCEPT DESIGN — NOT FOR CONSTRUCTION OR PERMIT. Generated with AI and may contain errors. Verify all dimensions and code requirements with a licensed architect or engineer.

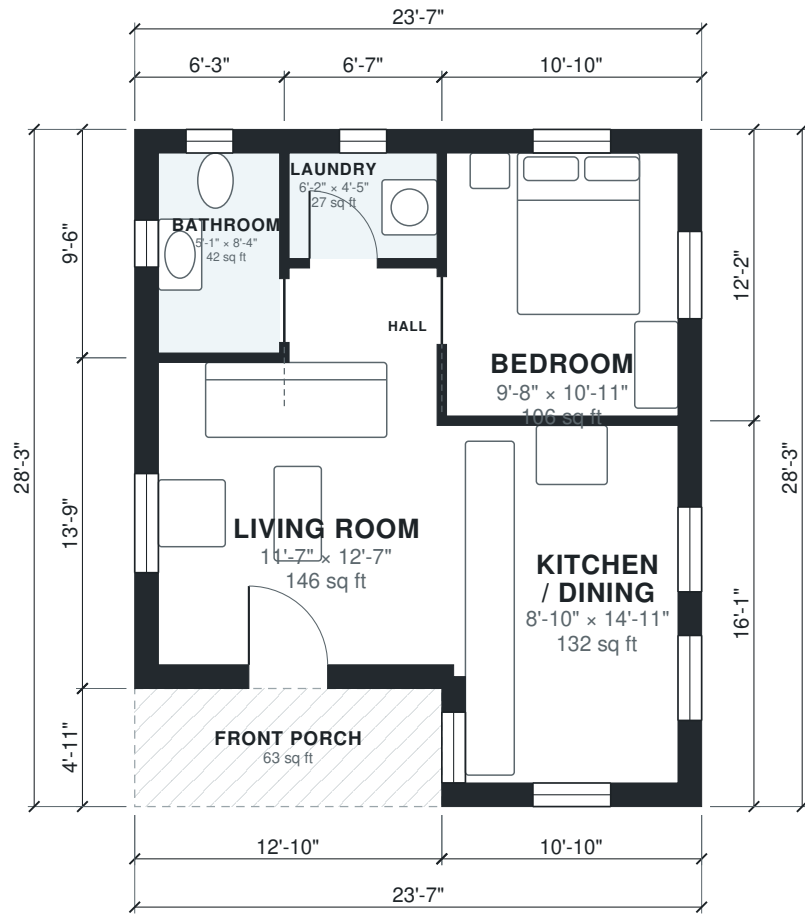

Area Schedule

LEVEL	ROOM	SIZE	NET AREA	GROSS AREA
1	Bathroom	5'-1" × 8'-4"	42 sq ft	59 sq ft
1	Bedroom	9'-8" × 10'-11"	106 sq ft	131 sq ft
1	Hall	6'-2" × 3'-7"	22 sq ft	26 sq ft
1	Kitchen / Dining	8'-10" × 14'-11"	132 sq ft	174 sq ft
1	Laundry	6'-2" × 4'-5"	27 sq ft	37 sq ft
1	Living Room	11'-7" × 12'-7"	146 sq ft	176 sq ft
1	Front Porch (outdoor)	12'-10" × 4'-11"	63 sq ft	63 sq ft
Total indoor			475 sq ft	604 sq ft

AI ARCHITECTURES

Plan Studio · ai-architectures.com

PROJECT

Compact One-Bedroom Cottage

Modern Cottage

SHEET TITLE

Area Schedule

GROSS AREA (THIS LEVEL)

604 sq ft

GROSS AREA (TOTAL)

604 sq ft

ENVELOPE

23'-7" × 28'-3"

SCALE

NTS on Tabloid 11×17

DATE

2026-10-11

PROJECT NO.

600-sq-ft-house-pl

CONCEPT DESIGN — NOT FOR CONSTRUCTION OR PERMIT. Generated with AI and may contain errors. Verify all dimensions and code requirements with a licensed architect or engineer.

SHEET

A-102

of 2