



AI ARCHITECTURES
Plan Studio · ai-architectures.com

PROJECT
Compact 2-Bed Cottage
Cottage

SHEET TITLE
Floor Plan

GROSS AREA (THIS LEVEL)
791 sq ft

GROSS AREA (TOTAL)
791 sq ft

ENVELOPE
35'-5" × 24'-3"

SCALE
1/8" = 1'-0" on Tabloid 11×17

DATE
2026-10-08


PROJECT NO.
800-sq-ft-house-pl

CONCEPT DESIGN — NOT FOR CONSTRUCTION OR PERMIT. Generated with AI and may contain errors. Verify all dimensions and code requirements with a licensed architect or engineer.

SHEET

A-101

of 2

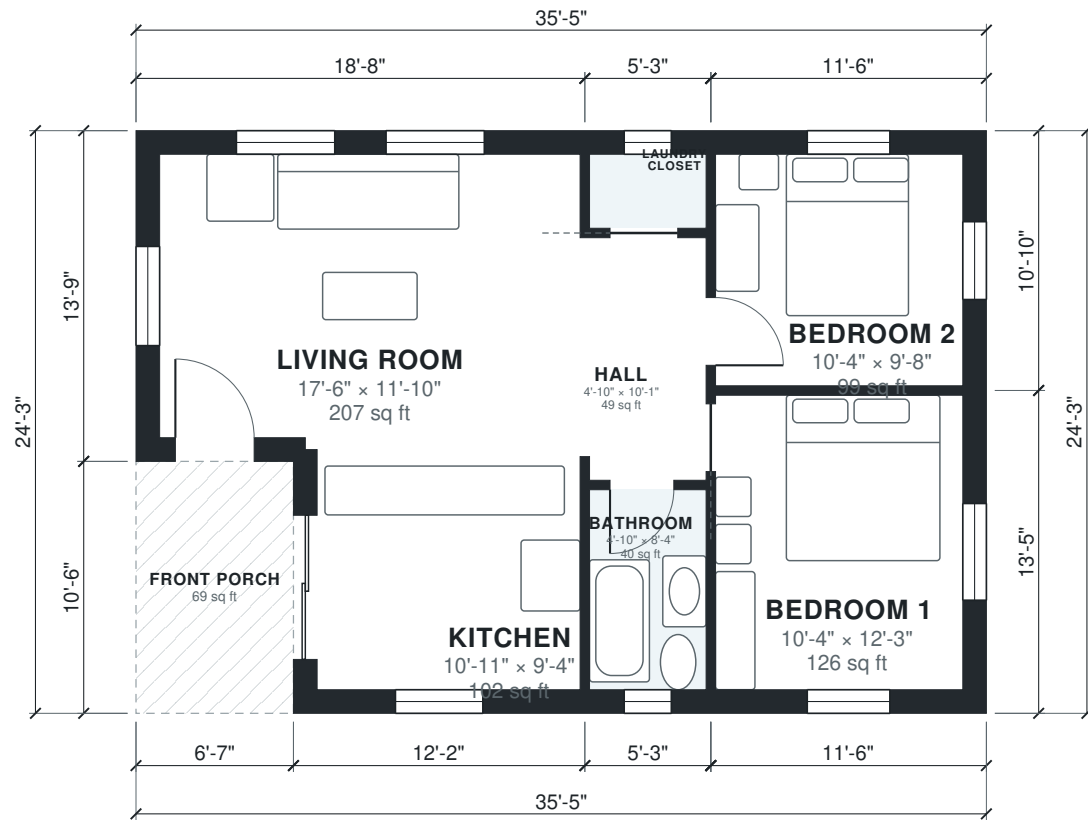

Area Schedule

LEVEL	ROOM	SIZE	NET AREA	GROSS AREA
1	Bathroom	4'-10" × 8'-4"	40 sq ft	50 sq ft
1	Bedroom 1	10'-4" × 12'-3"	126 sq ft	154 sq ft
1	Bedroom 2	10'-4" × 9'-8"	99 sq ft	124 sq ft
1	Hall	4'-10" × 10'-1"	49 sq ft	55 sq ft
1	Kitchen	10'-11" × 9'-4"	102 sq ft	127 sq ft
1	Laundry Closet	4'-10" × 3'-1"	15 sq ft	22 sq ft
1	Living Room	17'-6" × 11'-10"	207 sq ft	258 sq ft
1	Front Porch (outdoor)	6'-7" × 10'-6"	69 sq ft	69 sq ft
Total indoor			639 sq ft	791 sq ft

AI ARCHITECTURES

Plan Studio · ai-architectures.com

PROJECT
Compact 2-Bed Cottage
Cottage

SHEET TITLE
Area Schedule

GROSS AREA (THIS LEVEL)
791 sq ft

GROSS AREA (TOTAL)
791 sq ft

ENVELOPE
35'-5" × 24'-3"

SCALE
NTS on Tabloid 11×17

DATE
2026-10-08

PROJECT NO.
800-sq-ft-house-pl

CONCEPT DESIGN — NOT FOR CONSTRUCTION OR PERMIT. Generated with AI and may contain errors. Verify all dimensions and code requirements with a licensed architect or engineer.

SHEET

A-102