


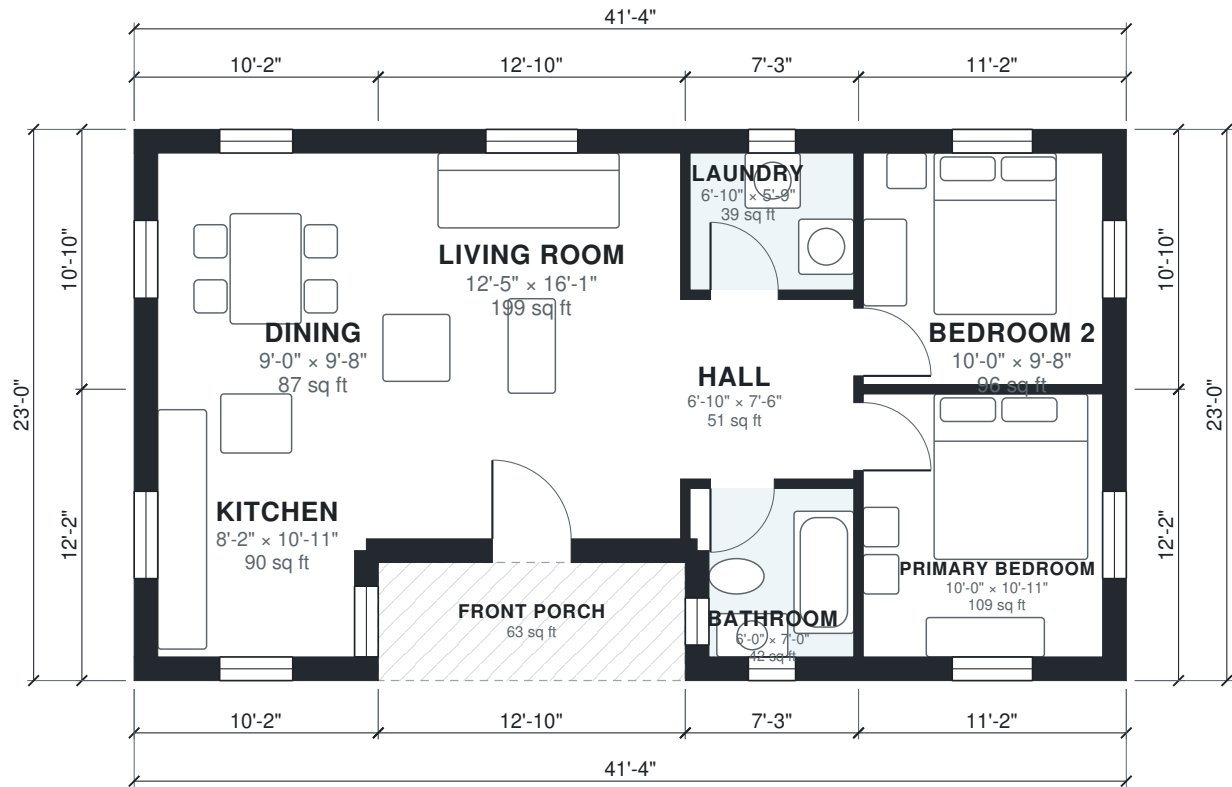

AI ARCHITECTURES Plan Studio · ai-architectures.com
PROJECT Compact 2-Bedroom Single-Story Home Modern Cottage
SHEET TITLE Floor Plan
GROSS AREA (THIS LEVEL) 886 sq ft
GROSS AREA (TOTAL) 886 sq ft
ENVELOPE 41'-4" × 23'-0"
SCALE 1/8" = 1'-0" on Tabloid 11×17
DATE 2026-10-11
PROJECT NO. 900-sq-ft-house-pl
CONCEPT DESIGN — NOT FOR CONSTRUCTION OR PERMIT. Generated with AI and may contain errors. Verify all dimensions and code requirements with a licensed architect or engineer.



Area Schedule

LEVEL	ROOM	SIZE	NET AREA	GROSS AREA
1	Bathroom	6'-0" × 7'-0"	42 sq ft	59 sq ft
1	Bedroom 2	10'-0" × 9'-8"	96 sq ft	121 sq ft
1	Dining	9'-0" × 9'-8"	87 sq ft	110 sq ft
1	Hall	6'-10" × 7'-6"	51 sq ft	57 sq ft
1	Kitchen	8'-2" × 10'-11"	90 sq ft	123 sq ft
1	Laundry	6'-10" × 5'-9"	39 sq ft	50 sq ft
1	Living Room	12'-5" × 16'-1"	199 sq ft	231 sq ft
1	Primary Bedroom	10'-0" × 10'-11"	109 sq ft	135 sq ft
1	Front Porch (outdoor)	12'-10" × 4'-11"	63 sq ft	63 sq ft
Total indoor			714 sq ft	886 sq ft

AI ARCHITECTURES

Plan Studio · ai-architectures.com

PROJECT

Compact 2-Bedroom Single-Story Home

Modern Cottage

SHEET TITLE

Area Schedule

GROSS AREA (THIS LEVEL)

886 sq ft

GROSS AREA (TOTAL)

886 sq ft

ENVELOPE

41'-4" × 23'-0"

SCALE

NTS on Tabloid 11×17

DATE

2026-10-11

PROJECT NO.

900-sq-ft-house-pl

CONCEPT DESIGN — NOT FOR CONSTRUCTION OR PERMIT. Generated with AI and may contain errors. Verify all dimensions and code requirements with a licensed architect or engineer.

SHEET

A-102