



AI ARCHITECTURES

Plan Studio · ai-architectures.com

PROJECT

A-Frame Cabin

A-Frame Cabin

SHEET TITLE

First Floor Plan

GROSS AREA (THIS LEVEL)

671 sq ft

GROSS AREA (TOTAL)

1,157 sq ft

ENVELOPE

29'-2" x 25'-3"

SCALE

1/8" = 1'-0" on Tabloid 11x17

DATE

2026-10-11

PROJECT NO.


a-frame-house-plan

CONCEPT DESIGN — NOT FOR CONSTRUCTION OR PERMIT. Generated with AI and may contain errors. Verify all dimensions and code requirements with a licensed architect or engineer.

SHEET

A-101

of 3

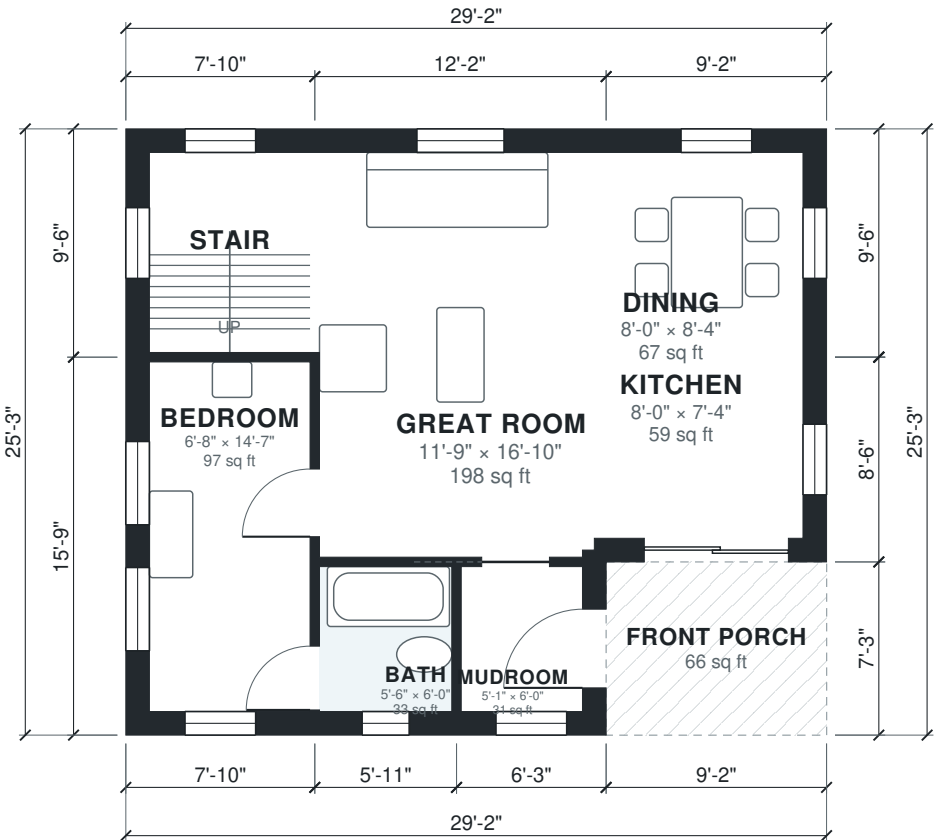



AI ARCHITECTURES

Plan Studio · ai-architectures.com

PROJECT

A-Frame Cabin

A-Frame Cabin

SHEET TITLE

Second Floor Plan

GROSS AREA (THIS LEVEL)

486 sq ft

GROSS AREA (TOTAL)

1,157 sq ft

ENVELOPE

29'-2" x 25'-3"

SCALE

1/8" = 1'-0" on Tabloid 11x17

DATE

2026-10-11

PROJECT NO.


a-frame-house-plan

CONCEPT DESIGN — NOT FOR CONSTRUCTION OR PERMIT. Generated with AI and may contain errors. Verify all dimensions and code requirements with a licensed architect or engineer.

SHEET

A-102

of 3

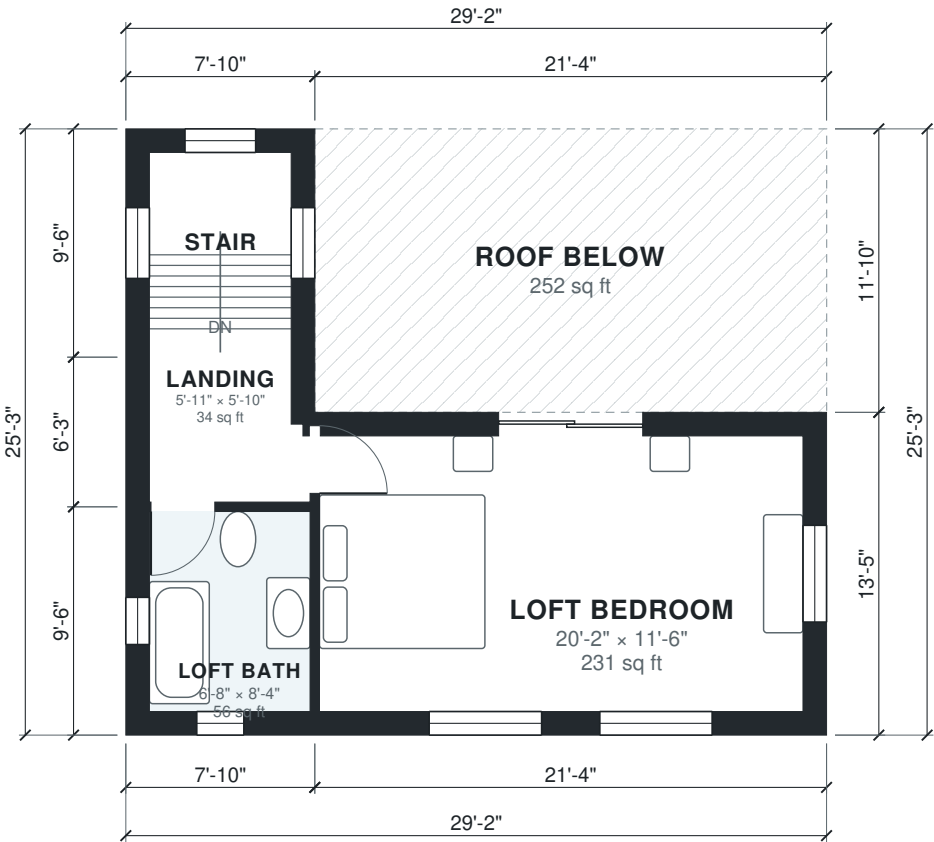

Area Schedule

LEVEL	ROOM	SIZE	NET AREA	GROSS AREA
1	Bath	5'-6" × 6'-0"	33 sq ft	43 sq ft
1	Bedroom	6'-8" × 14'-7"	98 sq ft	124 sq ft
1	Dining	8'-0" × 8'-4"	67 sq ft	87 sq ft
1	Great Room	11'-9" × 16'-10"	198 sq ft	219 sq ft
1	Kitchen	8'-0" × 7'-4"	59 sq ft	78 sq ft
1	Mudroom	5'-1" × 6'-0"	30 sq ft	45 sq ft
1	Stair	6'-8" × 8'-4"	56 sq ft	75 sq ft
1	Front Porch (outdoor)	9'-2" × 7'-3"	66 sq ft	66 sq ft
2	Landing	5'-11" × 5'-10"	34 sq ft	49 sq ft
2	Loft Bath	6'-8" × 8'-4"	56 sq ft	75 sq ft
2	Loft Bedroom	20'-2" × 11'-6"	231 sq ft	287 sq ft
2	Stair	5'-11" × 8'-4"	49 sq ft	75 sq ft
2	Roof Below (outdoor)	21'-4" × 11'-10"	252 sq ft	252 sq ft
Total indoor			911 sq ft	1,157 sq ft

AI ARCHITECTURES

Plan Studio · ai-architectures.com

PROJECT

A-Frame Cabin

A-Frame Cabin

SHEET TITLE

Area Schedule

GROSS AREA (THIS LEVEL)

671 sq ft

GROSS AREA (TOTAL)

1,157 sq ft

ENVELOPE

29'-2" × 25'-3"

SCALE

NTS on Tabloid 11×17

DATE

2026-10-11

PROJECT NO.

a-frame-house-plan

CONCEPT DESIGN — NOT FOR CONSTRUCTION OR PERMIT. Generated with AI and may contain errors. Verify all dimensions and code requirements with a licensed architect or engineer.

SHEET

A-103