



AI ARCHITECTURES

Plan Studio · ai-architectures.com

PROJECT

Affordable 3-Bed Ranch

Simple Ranch

SHEET TITLE

Floor Plan

GROSS AREA (THIS LEVEL)

1,071 sq ft

GROSS AREA (TOTAL)

1,071 sq ft

ENVELOPE

40'-8" x 27'-11"

SCALE

1/8" = 1'-0" on Tabloid 11x17

DATE

2026-10-11

PROJECT NO.


affordable-house-p

CONCEPT DESIGN — NOT FOR CONSTRUCTION OR PERMIT. Generated with AI and may contain errors. Verify all dimensions and code requirements with a licensed architect or engineer.

SHEET

A-101

of 2

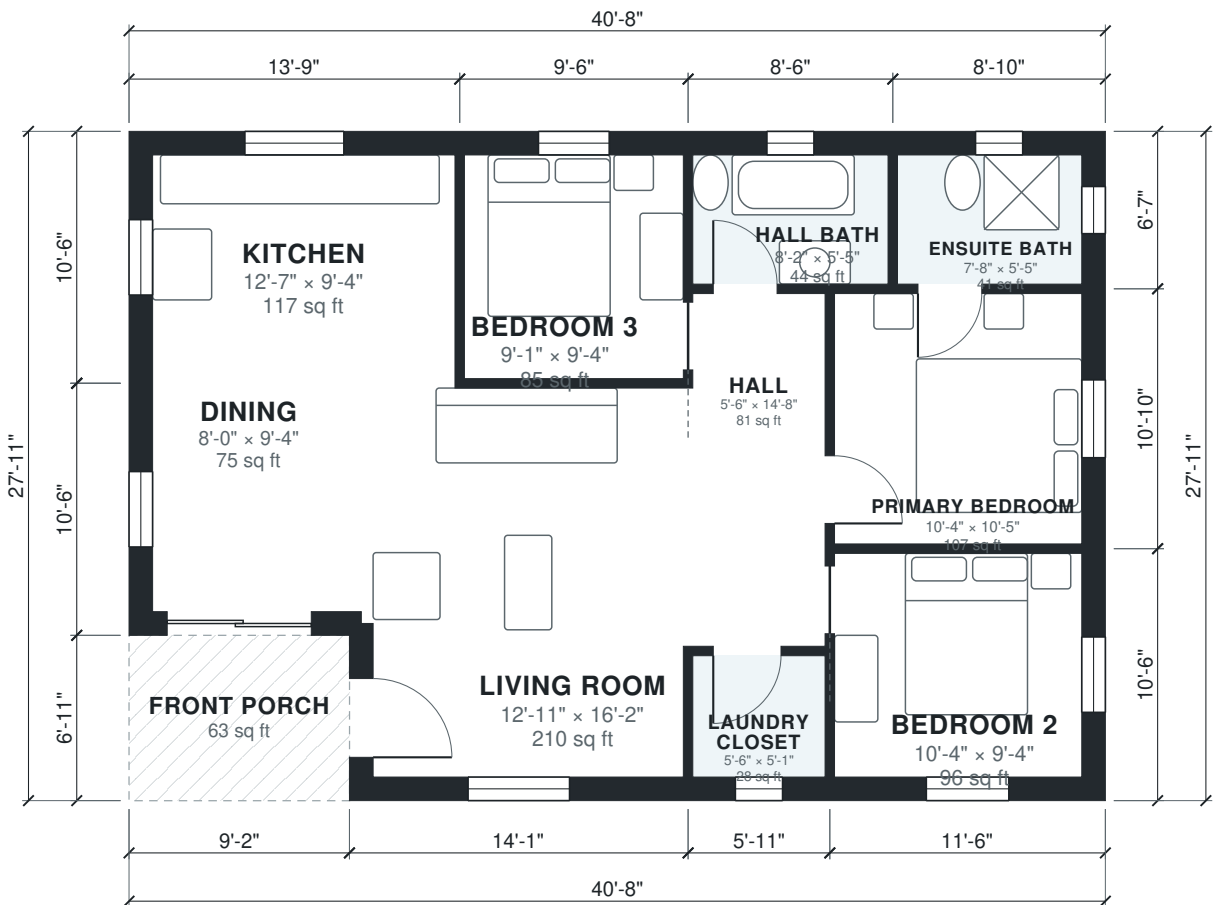

Area Schedule

LEVEL	ROOM	SIZE	NET AREA	GROSS AREA
1	Bedroom 2	10'-4" × 9'-4"	96 sq ft	121 sq ft
1	Bedroom 3	9'-1" × 9'-4"	85 sq ft	100 sq ft
1	Dining	8'-0" × 9'-4"	75 sq ft	96 sq ft
1	Ensuite Bath	7'-8" × 5'-5"	41 sq ft	58 sq ft
1	Hall	5'-6" × 14'-8"	81 sq ft	89 sq ft
1	Hall Bath	8'-2" × 5'-5"	44 sq ft	56 sq ft
1	Kitchen	12'-7" × 9'-4"	117 sq ft	145 sq ft
1	Laundry Closet	5'-6" × 5'-1"	28 sq ft	37 sq ft
1	Living Room	12'-11" × 16'-2"	209 sq ft	245 sq ft
1	Primary Bedroom	10'-4" × 10'-5"	108 sq ft	124 sq ft
1	Front Porch (outdoor)	9'-2" × 6'-11"	63 sq ft	63 sq ft
Total indoor			884 sq ft	1,071 sq ft

AI ARCHITECTURES

Plan Studio · ai-architectures.com

PROJECT

Affordable 3-Bed Ranch

Simple Ranch

SHEET TITLE

Area Schedule

GROSS AREA (THIS LEVEL)

1,071 sq ft

GROSS AREA (TOTAL)

1,071 sq ft

ENVELOPE

40'-8" × 27'-11"

SCALE

NTS on Tabloid 11×17

DATE

2026-10-11

PROJECT NO.

affordable-house-p

CONCEPT DESIGN — NOT FOR CONSTRUCTION OR PERMIT. Generated with AI and may contain errors. Verify all dimensions and code requirements with a licensed architect or engineer.

SHEET

A-102